

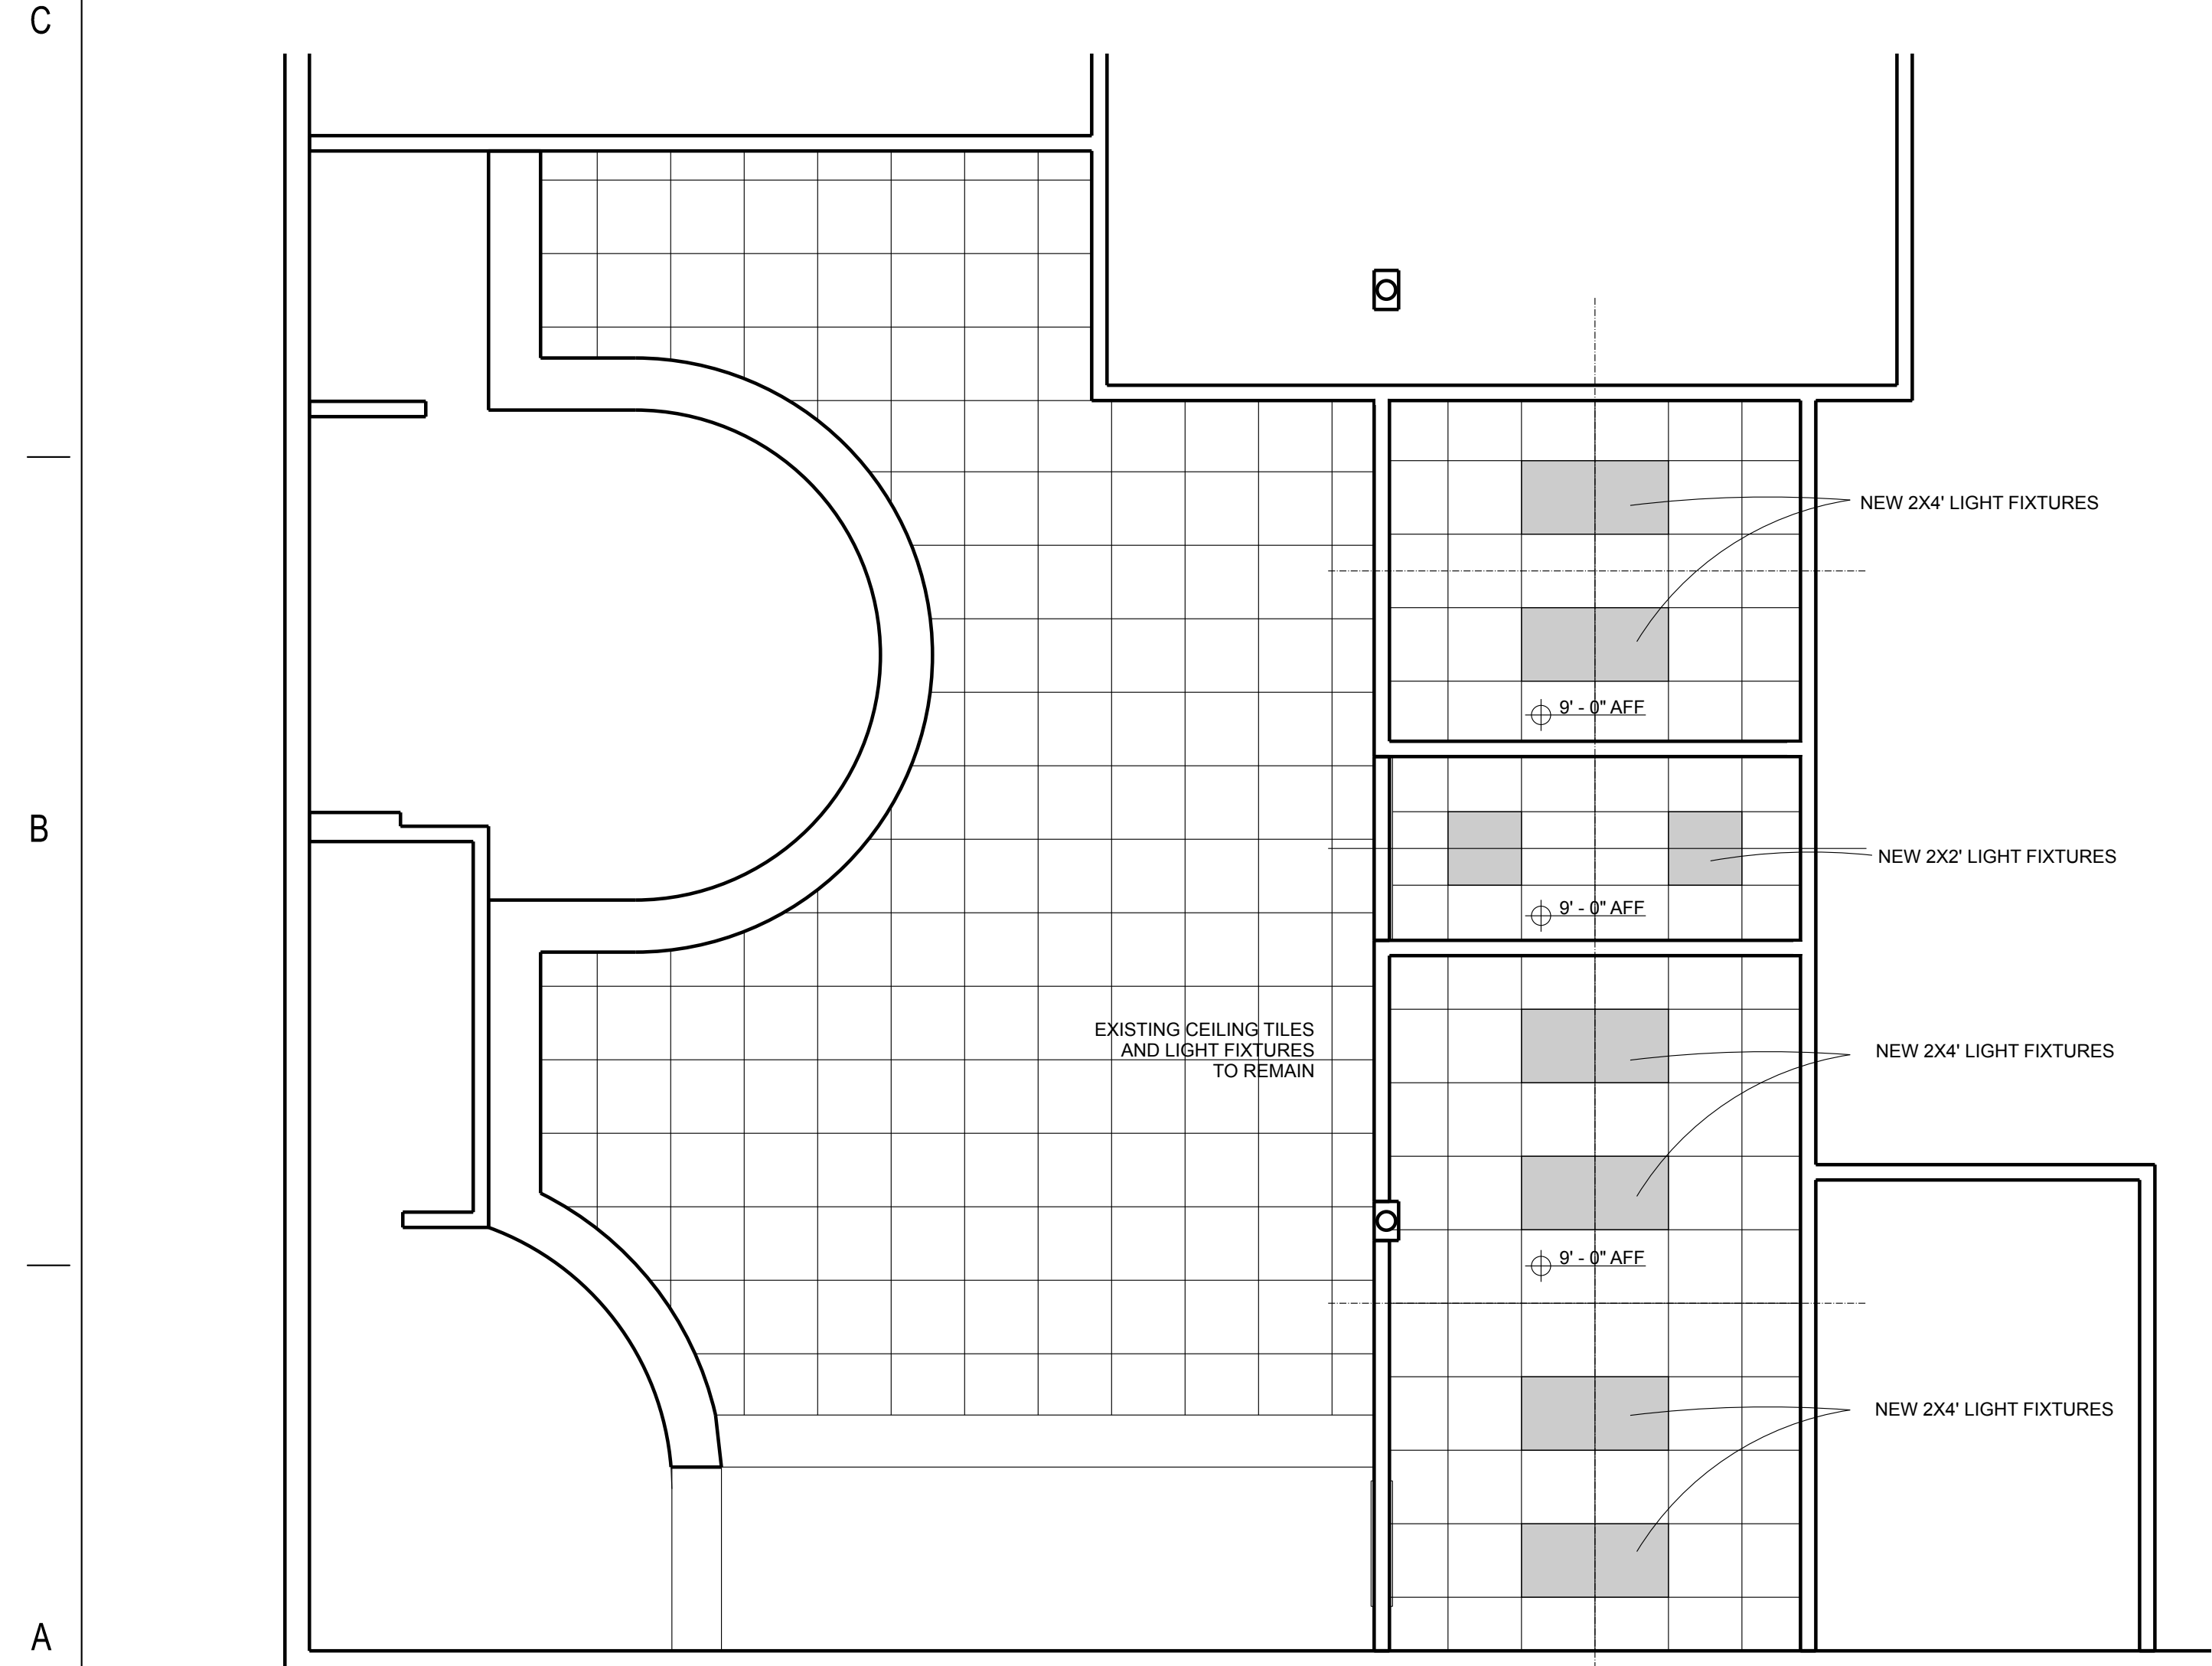



6C Demolition Plan  
1/4" = 1' - 0"

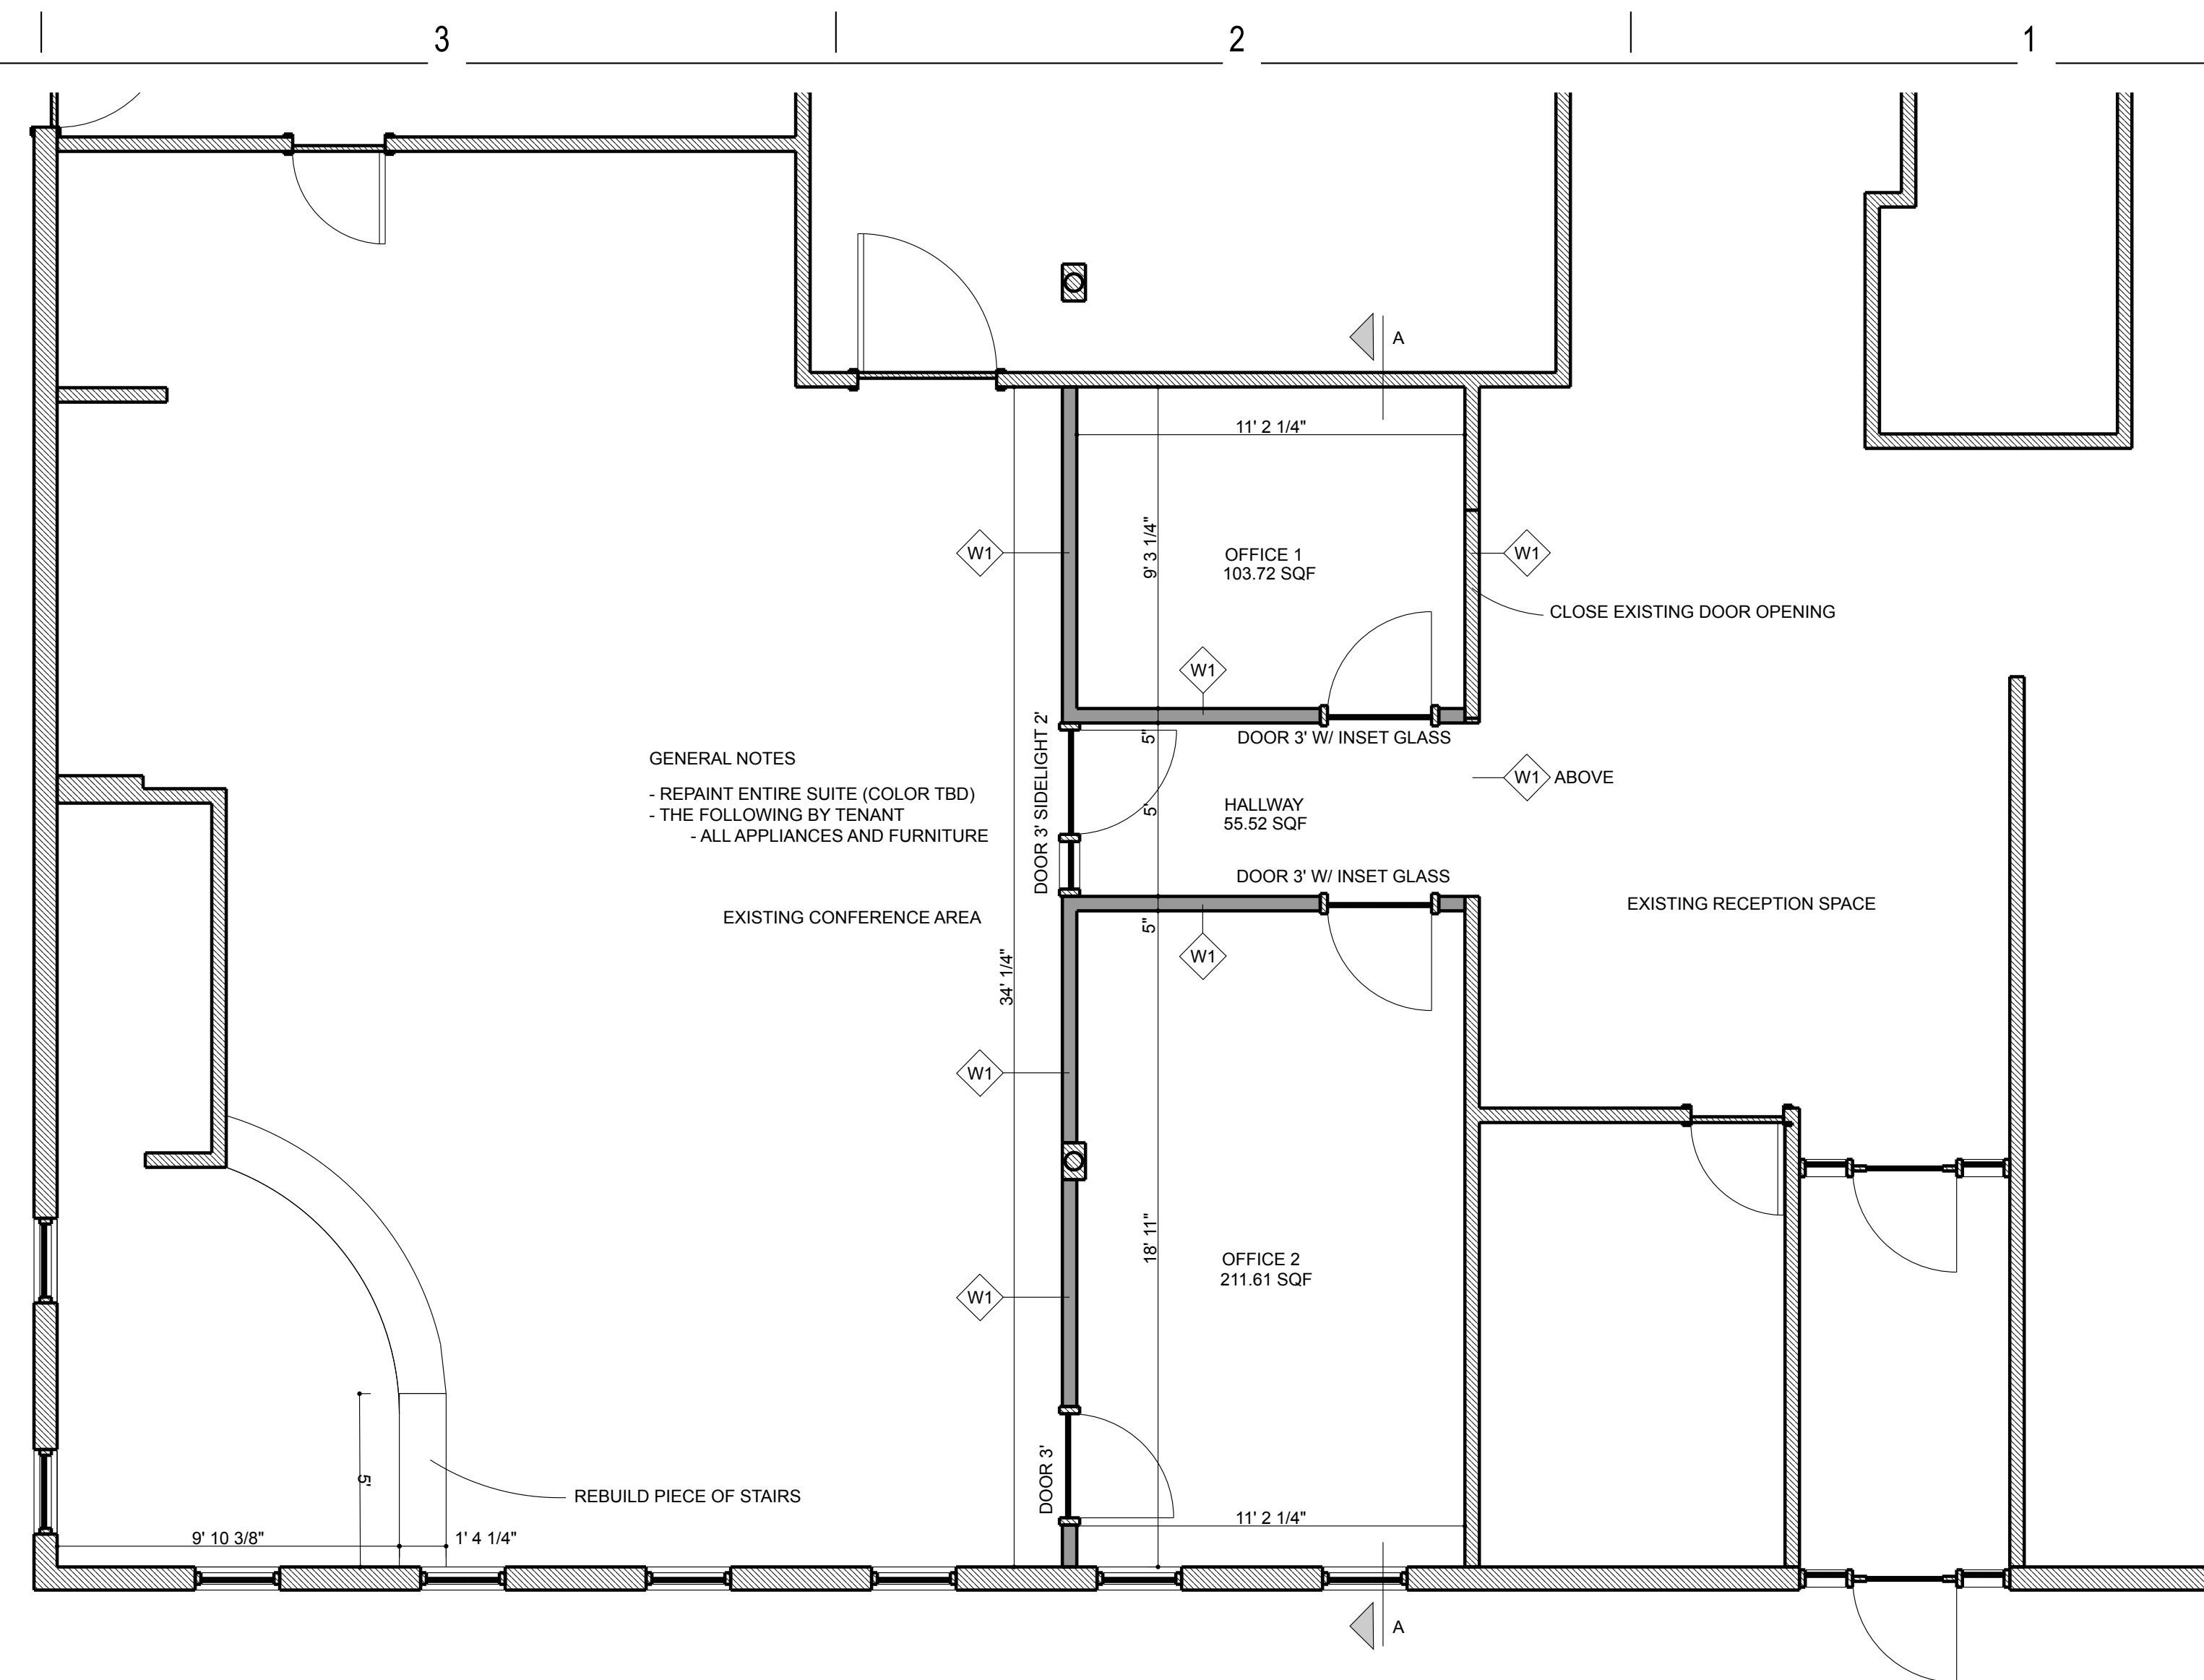


6A Reflected Ceiling Plan  
1/4" = 1' - 0"

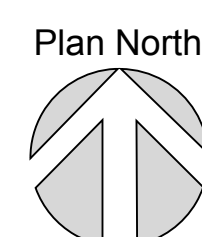

3C Floor Plan  
1/4" = 1' - 0"

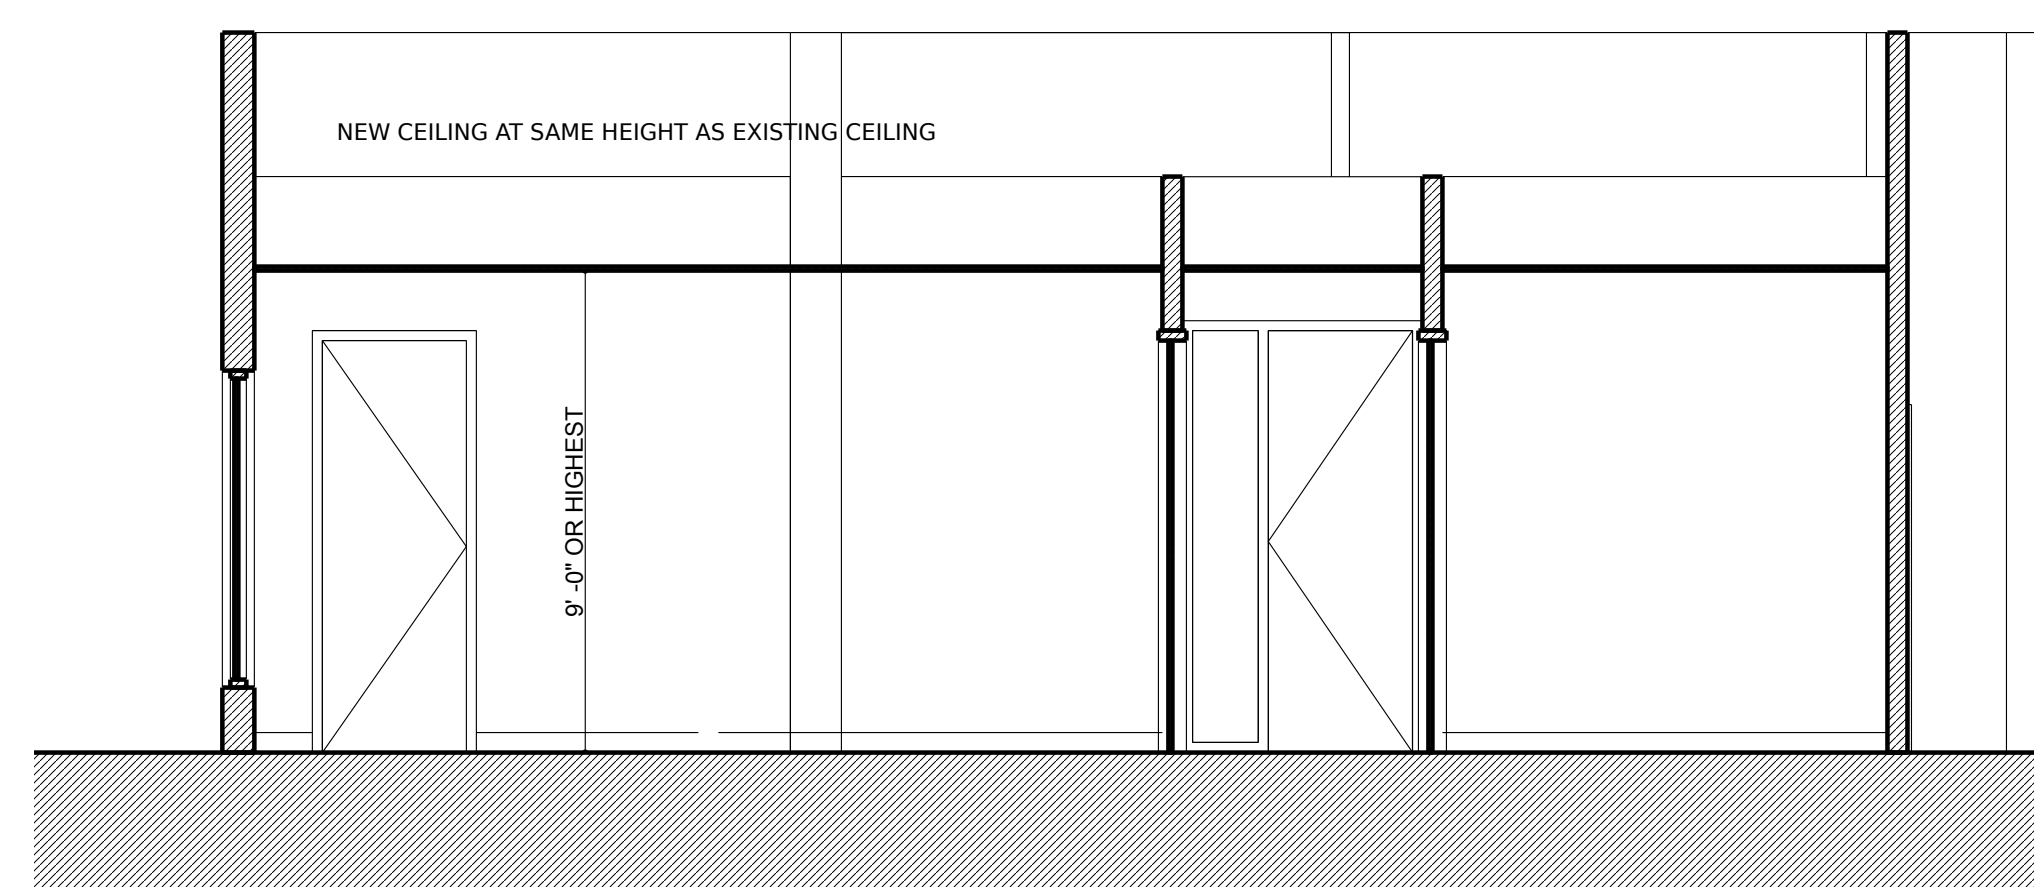

3B Section AA  
1/4" = 1' - 0"

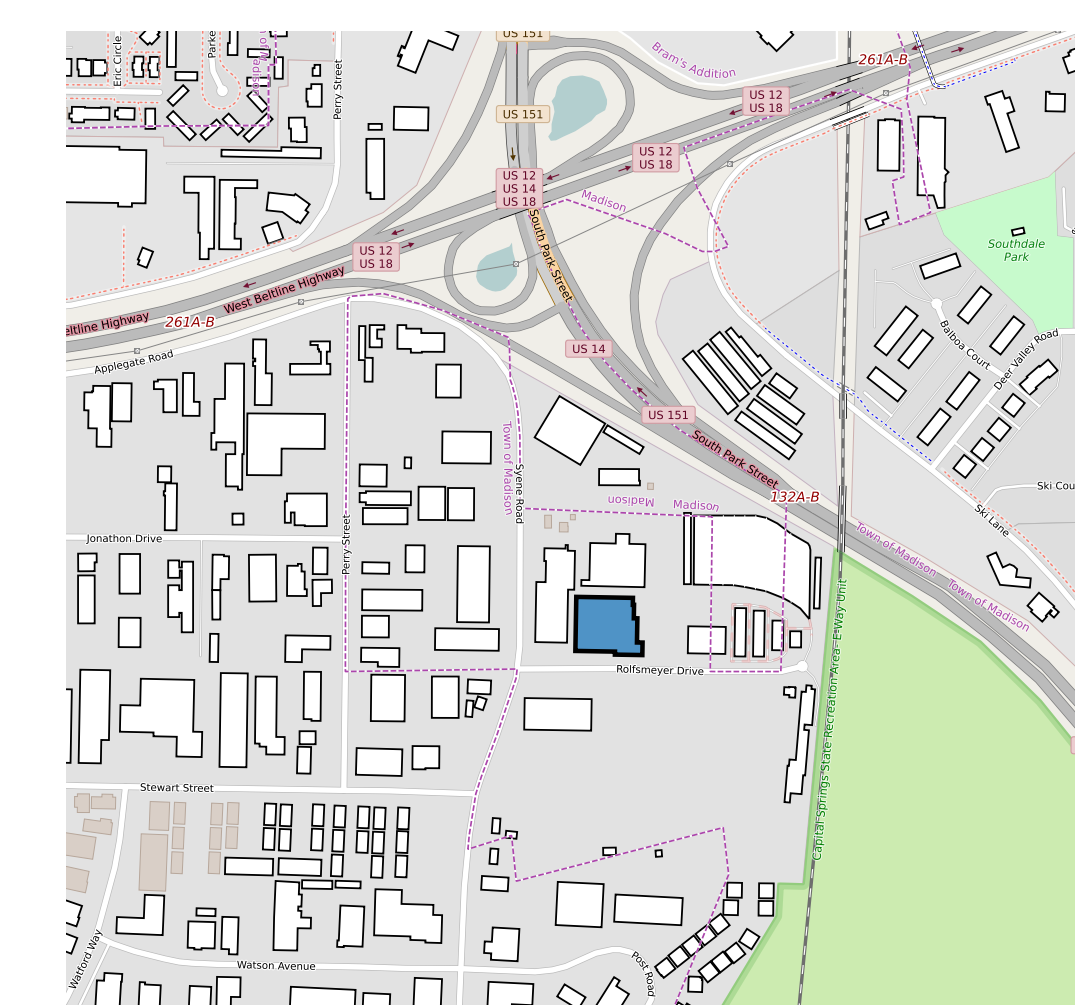

1C Vicinity Map  
No scale


ROOM	FLOOR	BASE	WALLS
OFFICE 1	BROADLOOM CARPET TBD	VINYL - MATCH EXISTING	PAINT - COLOR TBD
OFFICE 2	BROADLOOM CARPET TBD	VINYL - MATCH EXISTING	PAINT - COLOR TBD
HALLWAY	BROADLOOM CARPET TBD	VINYL - MATCH EXISTING	PAINT - COLOR TBD
EXISTING CONF. AREA	BROADLOOM CARPET TBD	VINYL - MATCH EXISTING	PAINT - COLOR TBD


DOOR SCHEDULE			
LOCATION	QUANTITY	TYPE	
OFFICE 1 / HALLWAY	1	WOOD WITH INSET GLAZING - MATCH EXISTING STYLE	
OFFICE 2 / HALLWAY	1	WOOD WITH INSET GLAZING - MATCH EXISTING STYLE	
OFFICE 2 / CONF. AREA	1	WOOD - MATCH EXISTING STYLE	
HALLWAY / CONF. AREA	1	WOOD WITH SIDELIGHT - MATCH EXISTING STYLE	

LIGHT FIXTURE SCHEDULE			
LOCATION	QUANTITY	TYPE	
OFFICE 1	2	NEW 2x4 LIGHTING FIXTURES	
OFFICE 2	4	NEW 2x4 LIGHTING FIXTURES	
HALLWAY	2	REUSE EXISTING 2x2 LIGHTING FIXTURES	



3A Detail Wall W1  
1 1/2" = 1' - 0"

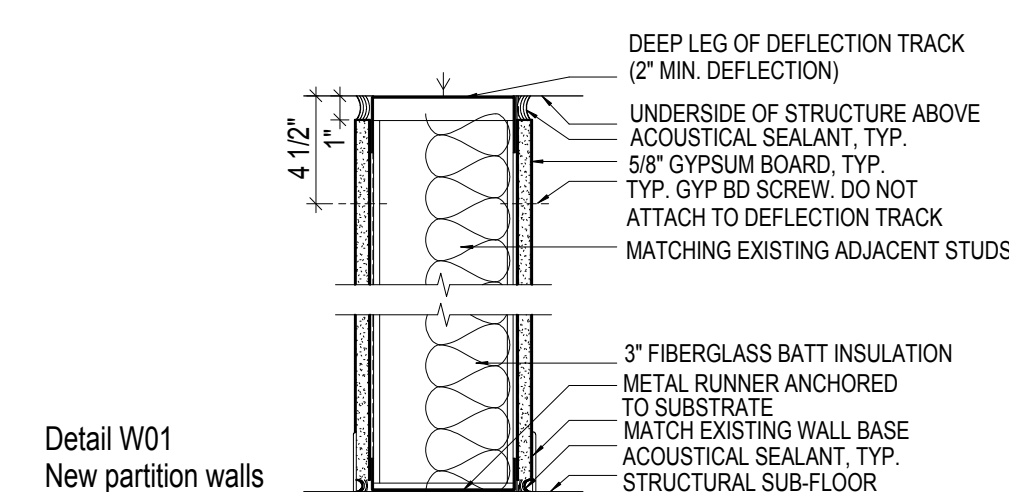

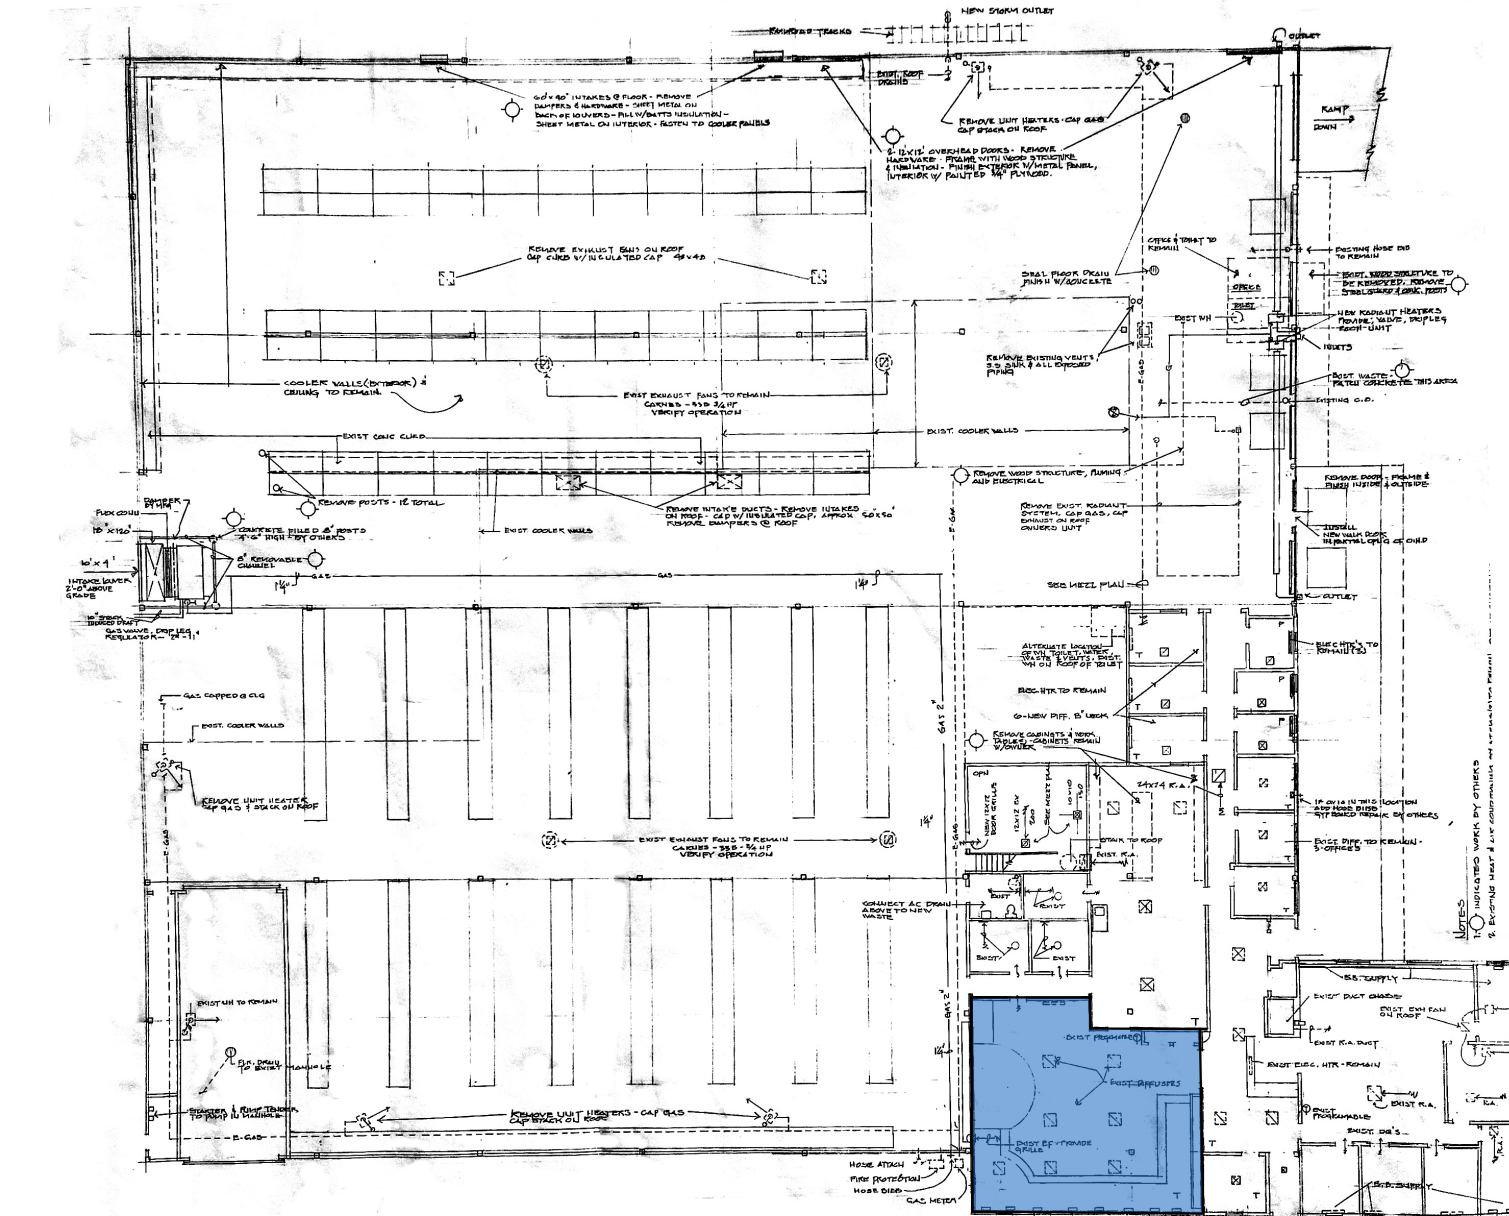1A Existing Situation  
No scale



161 Horizon Dr #103 | Verona, WI | 608-225-1319



312 W. Lakeside St. | Madison, WI 53715 | 773-425-6456

[illegible]

PBE Jobbers  
Warehouse inc.

2921 Syene Road, Madison WI

Floor Plans  
Elevations  
Schedules

A-100

Scale	As indicated
-------	--------------