

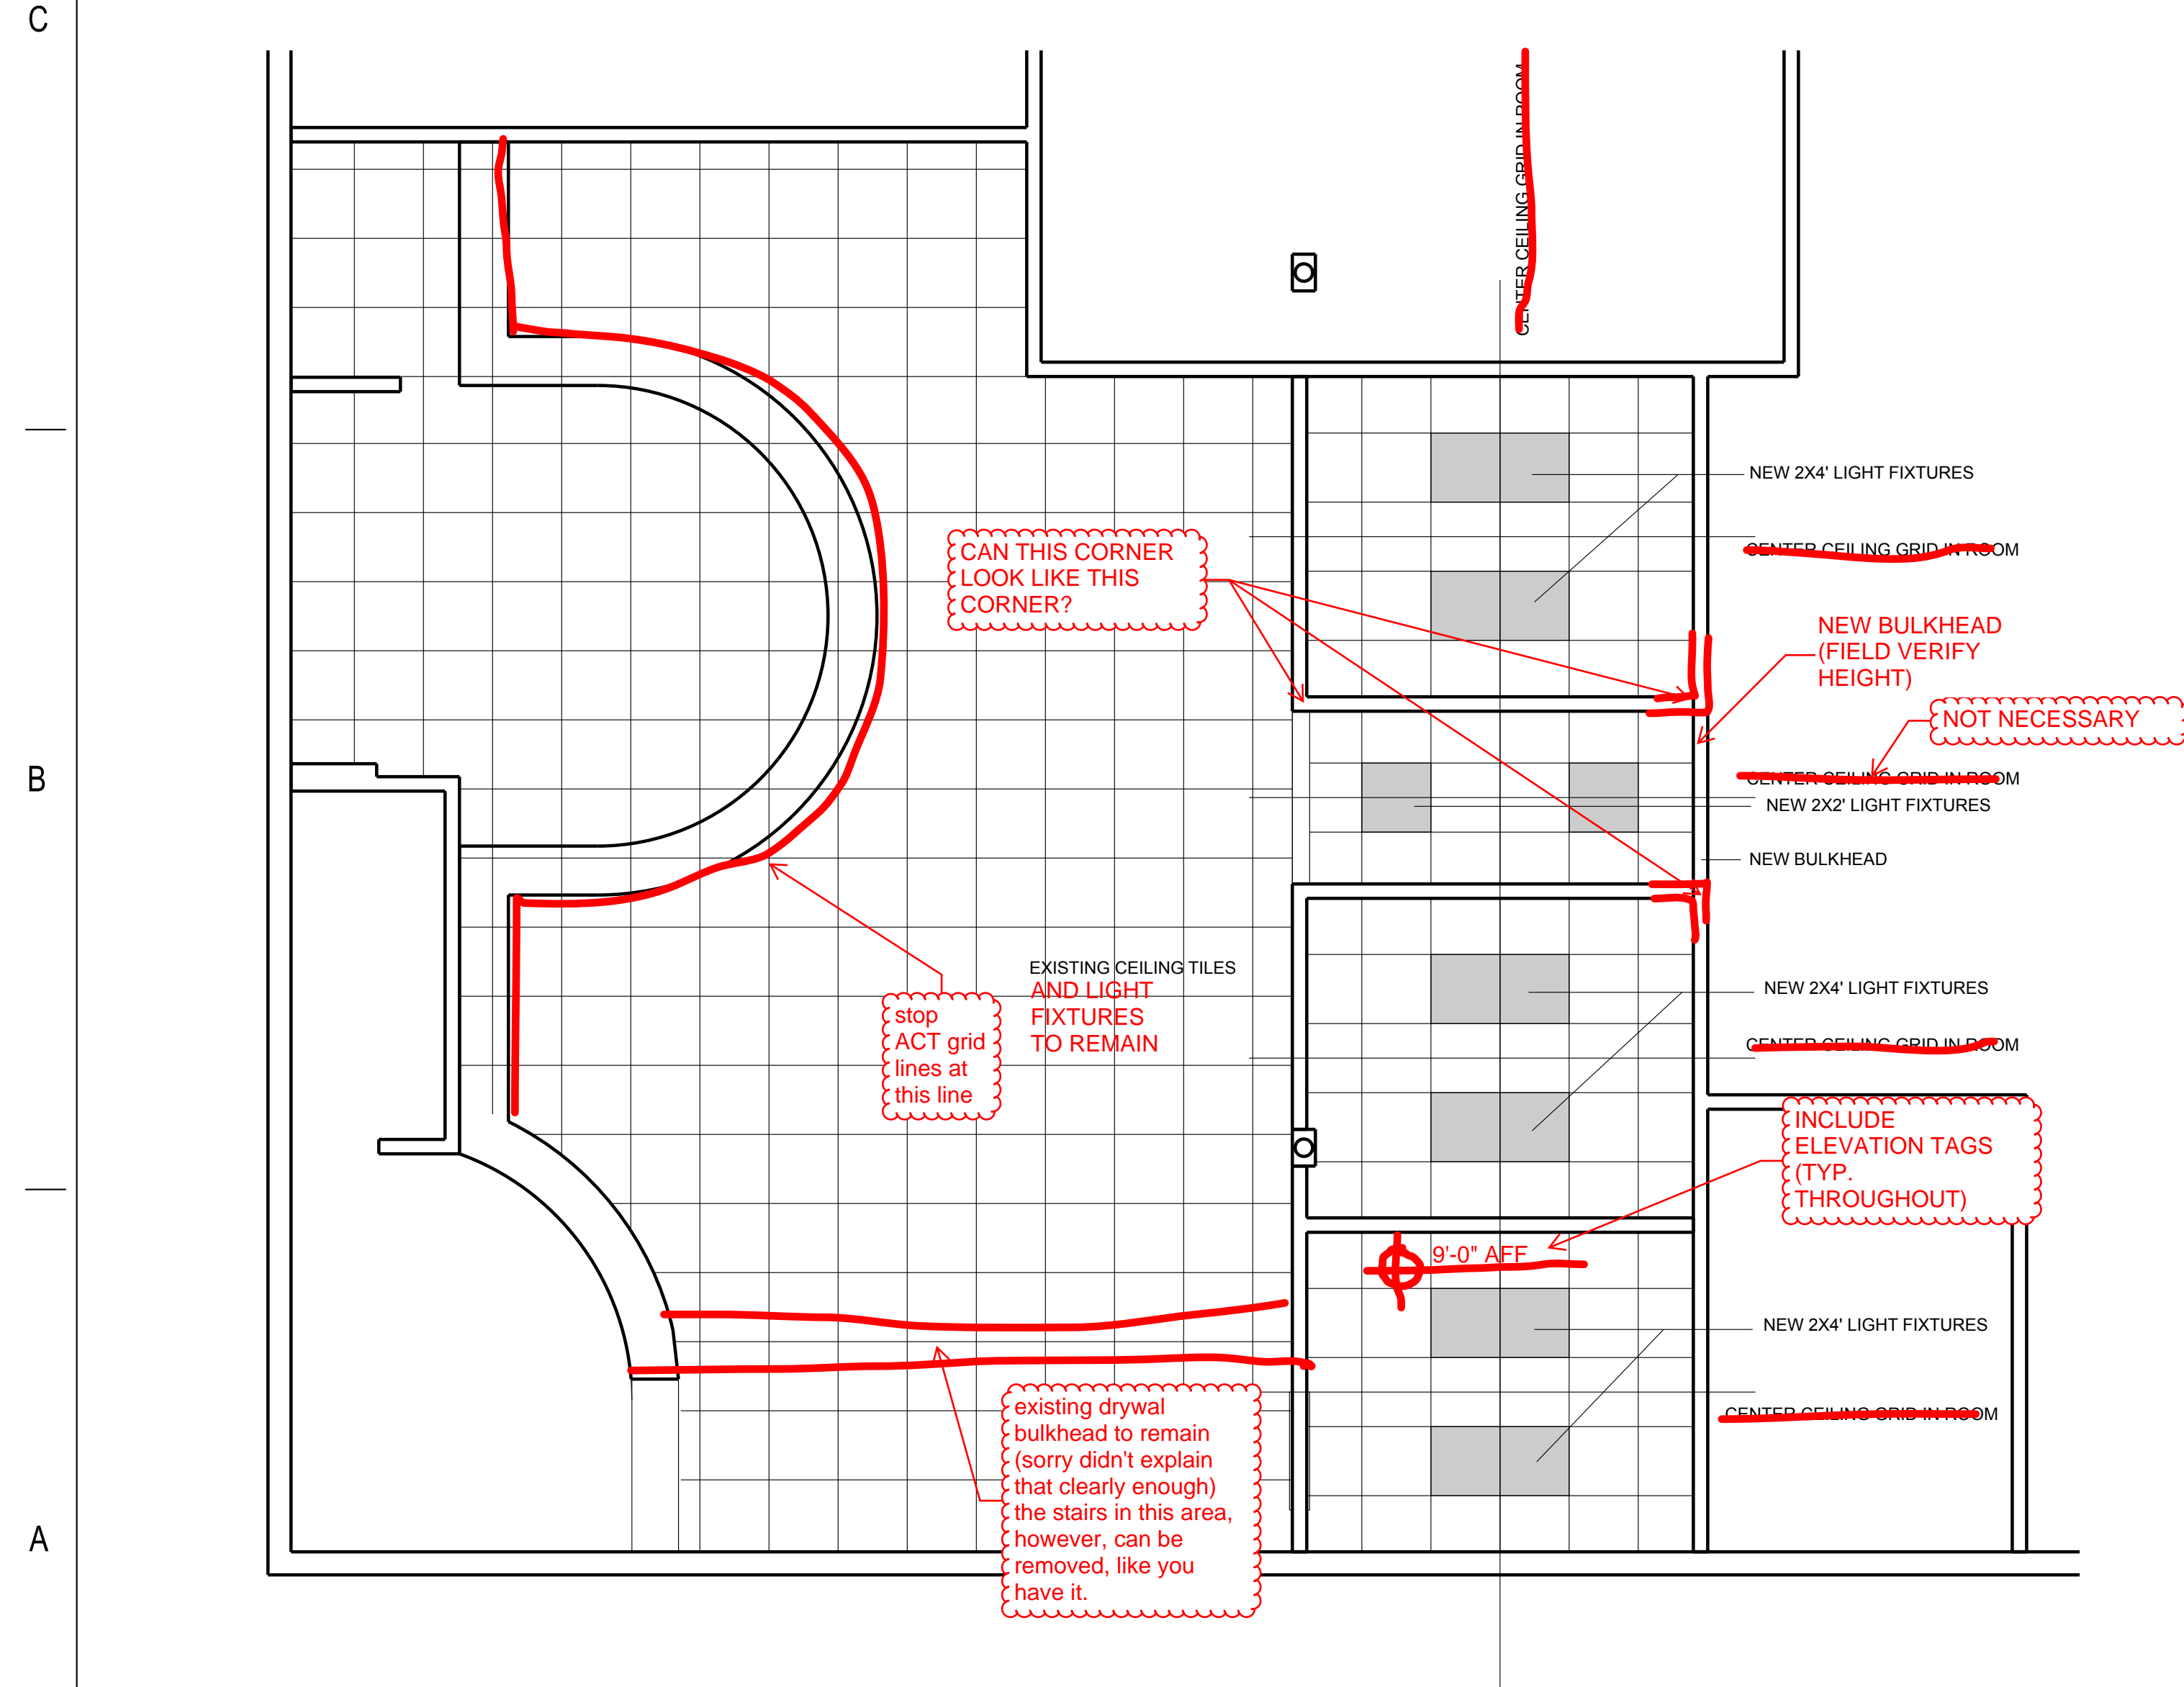



6C Demolition Plan  
1/4" = 1' - 0"

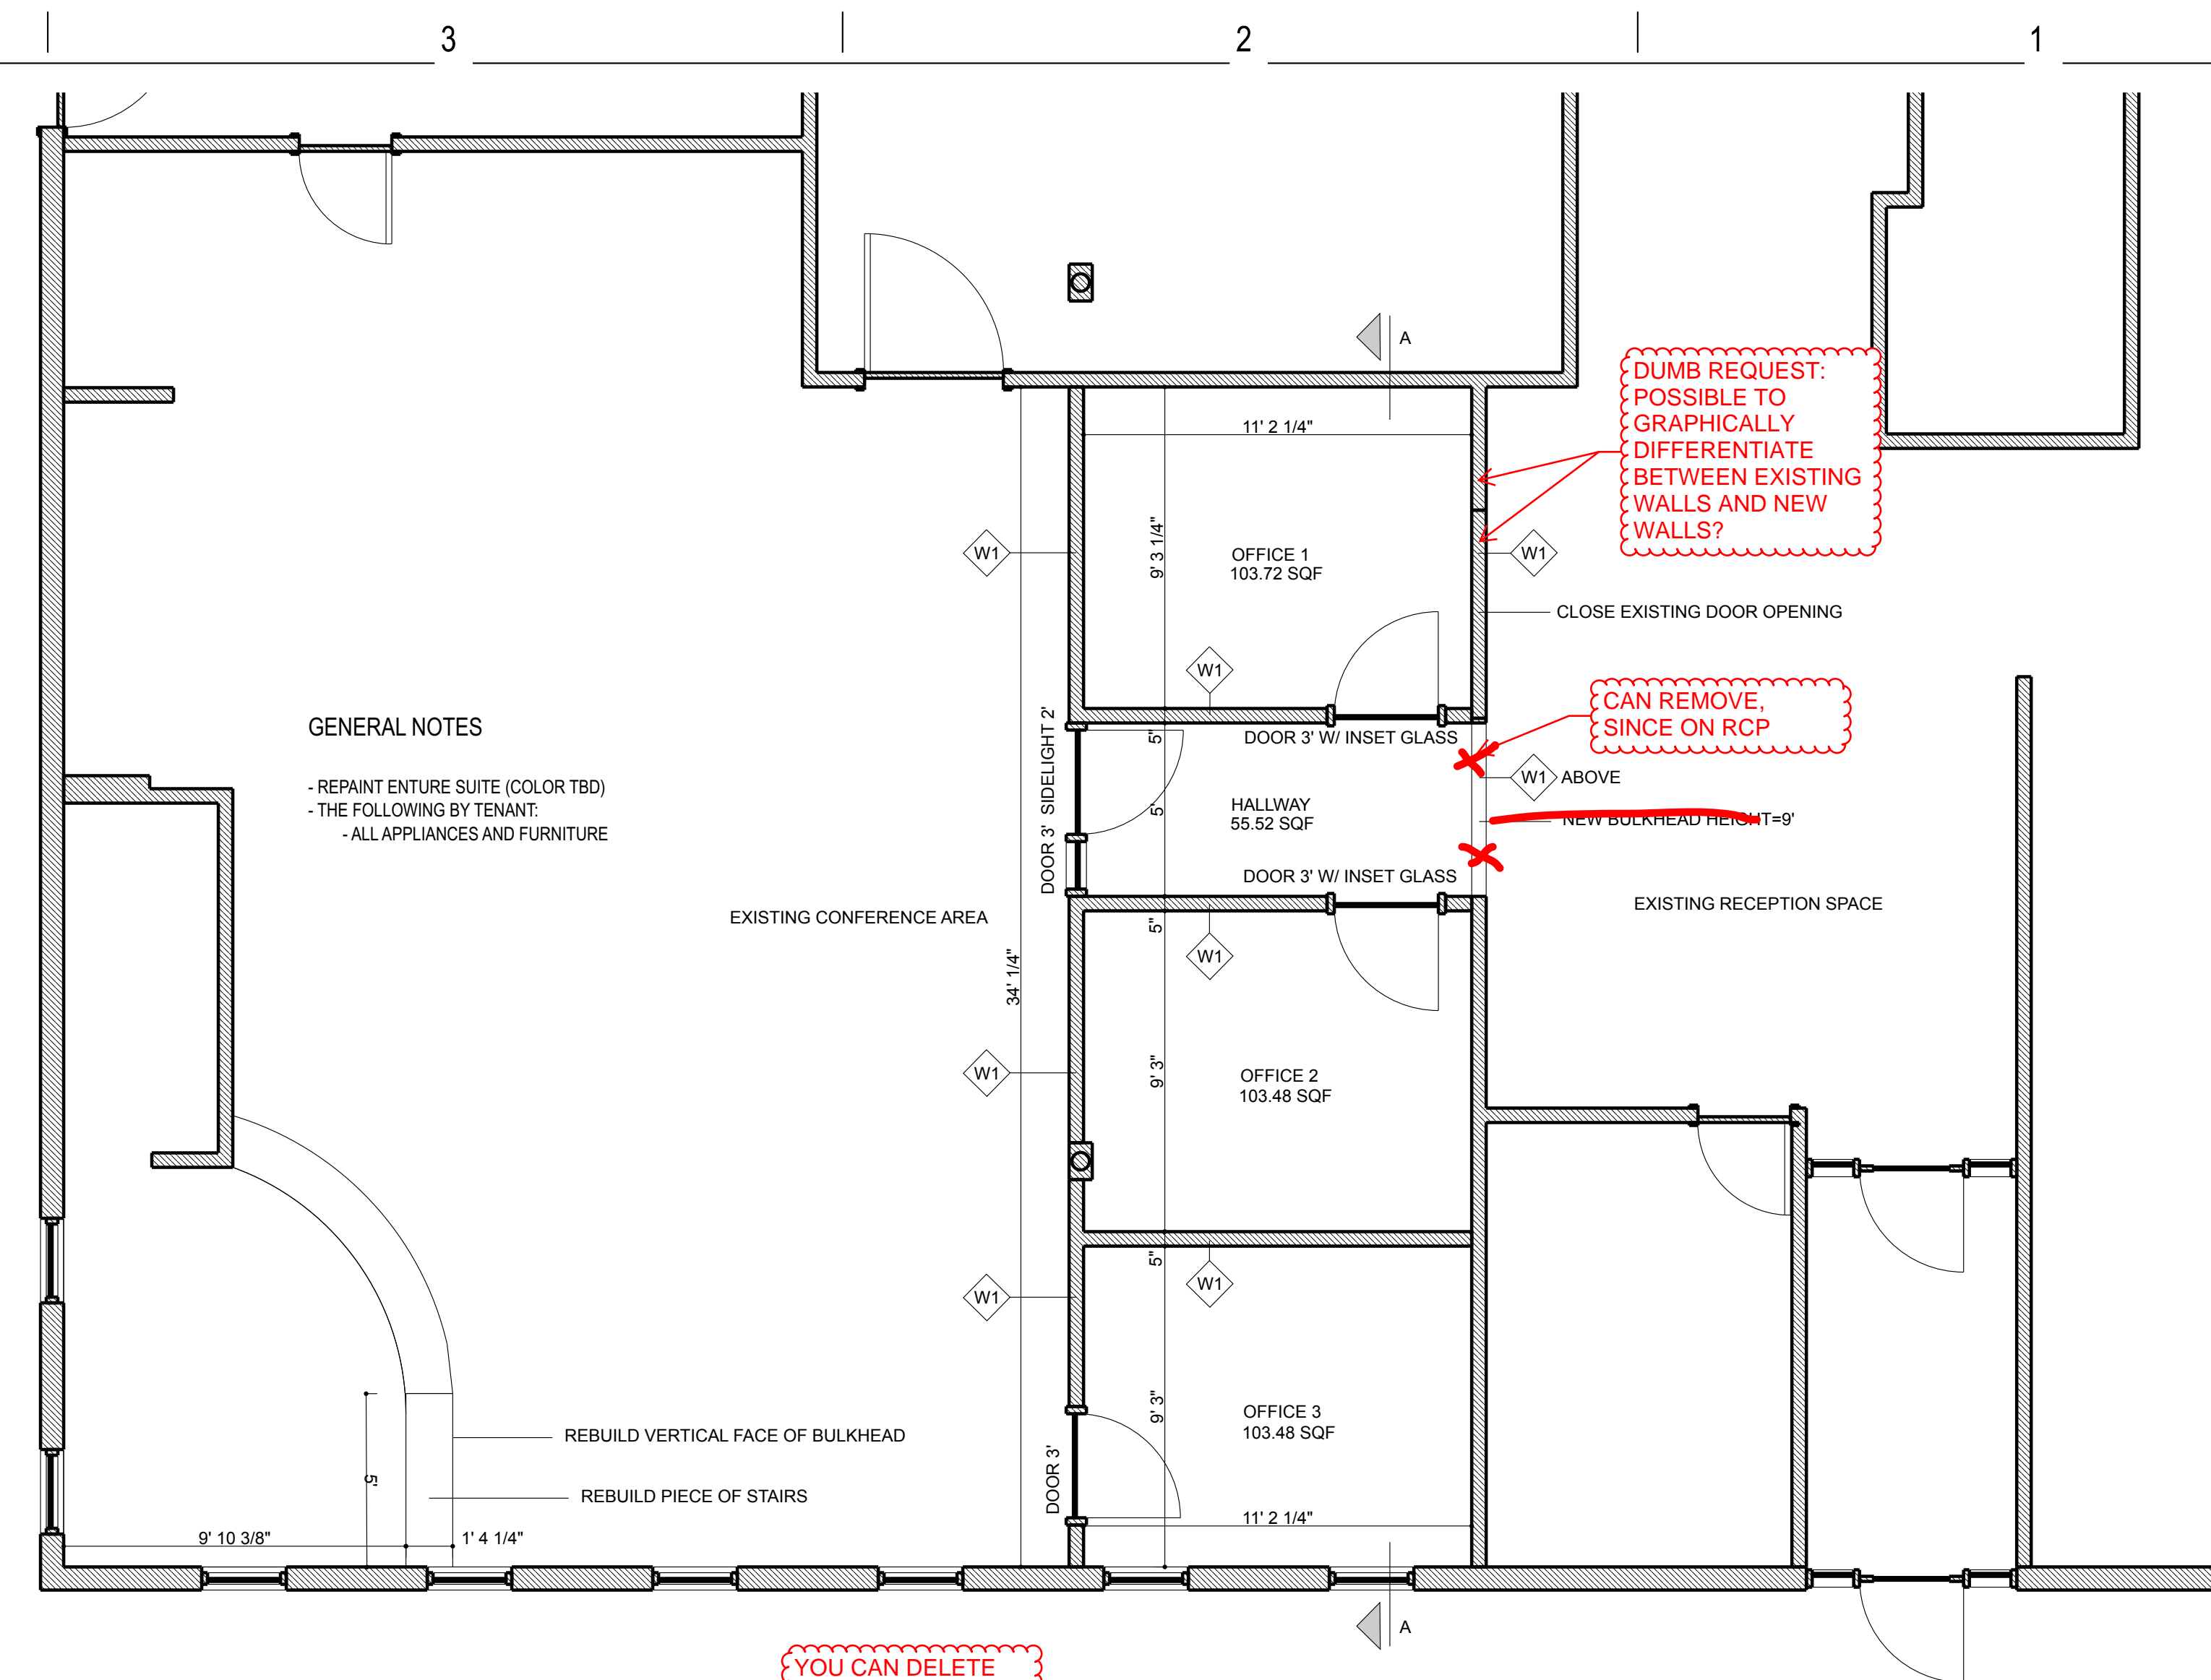

6A Reflected ceiling plan  
1/4" = 1' - 0"

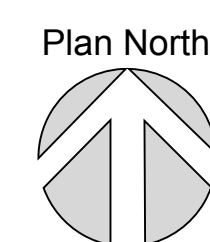

3C Floor Plan  
1/4" = 1' - 0"

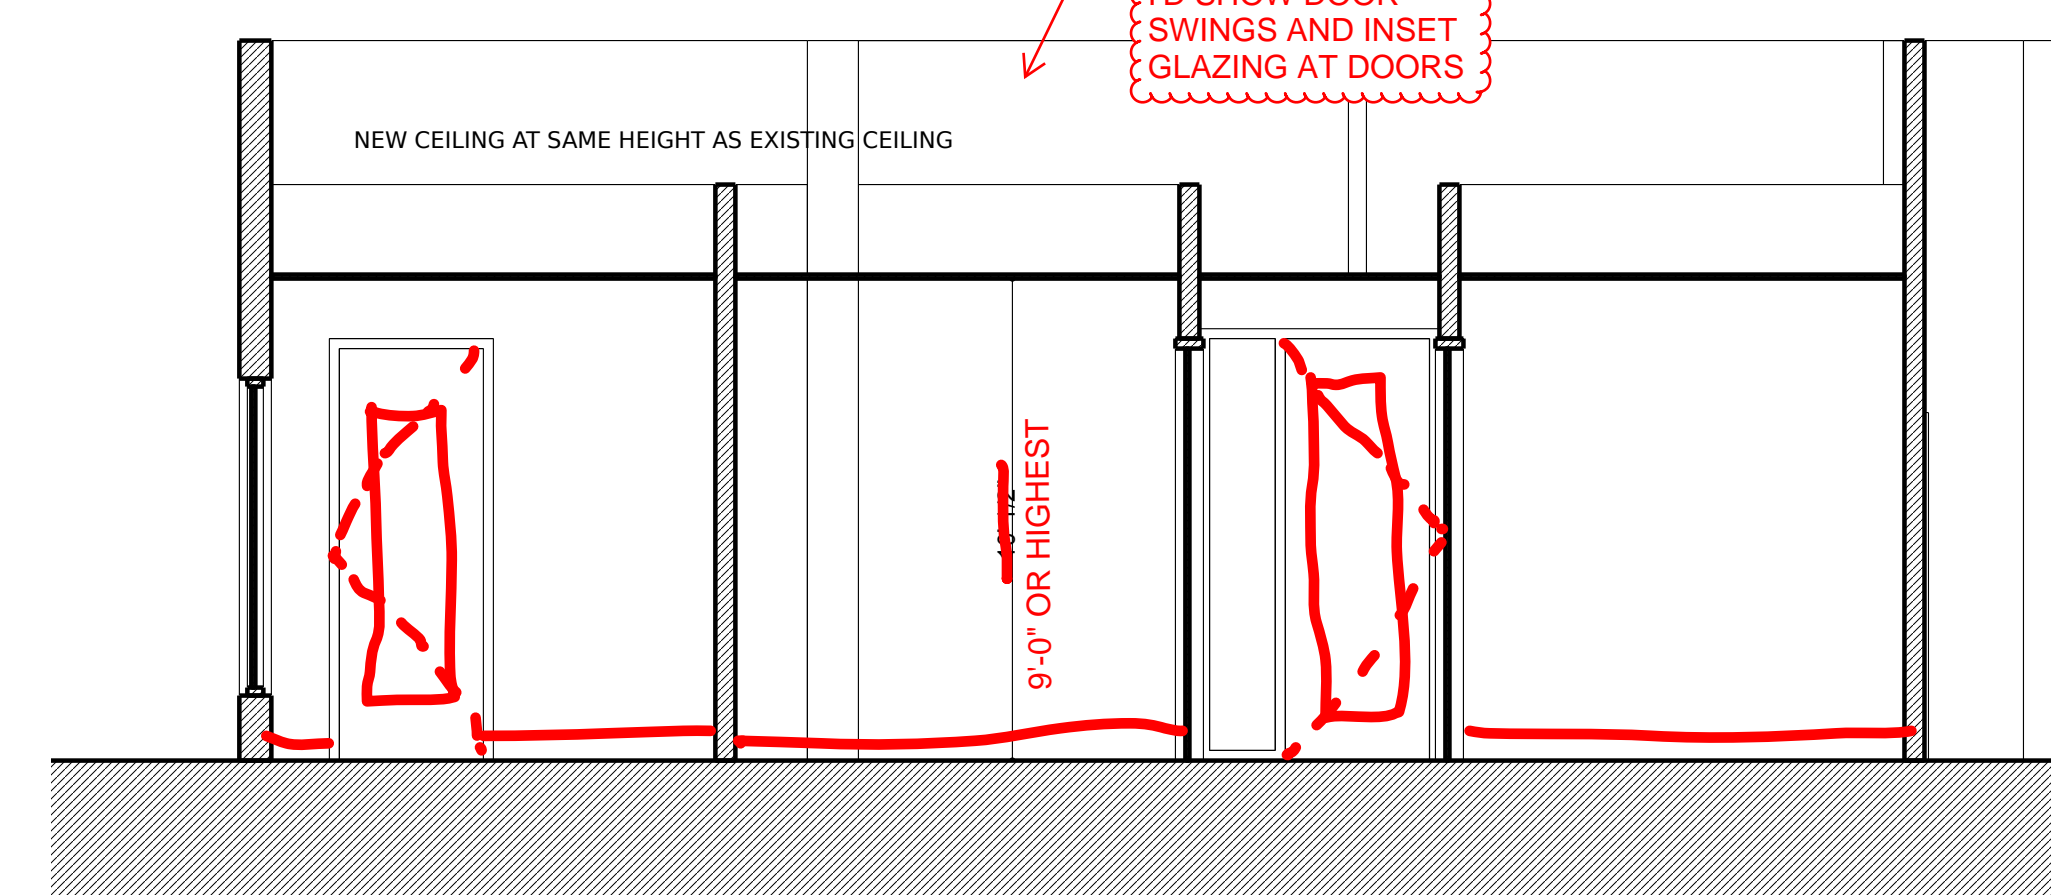

3B Section AA  
1/4" = 1' - 0"


ROOM	FLOOR	BASE	WALLS
OFFICE 1	BROADLOOM CARPET TBD	VINYL - MATCH EXISTING	PAINT - COLOR TBD
OFFICE 2	BROADLOOM CARPET TBD	VINYL - MATCH EXISTING	PAINT - COLOR TBD
OFFICE 2	BROADLOOM CARPET TBD	VINYL - MATCH EXISTING	PAINT - COLOR TBD
HALLWAY	BROADLOOM CARPET TBD	VINYL - MATCH EXISTING	PAINT - COLOR TBD
EXISTING CONF. AREA	BROADLOOM CARPET TBD	VINYL - MATCH EXISTING	PAINT - COLOR TBD

DOOR SCHEDULE			
LOCATION	QUANTITY	TYPE	
OFFICE 1 / HALLWAY	1	WOOD WITH INSET GLAZING - MATCH EXISTING STYLE	
OFFICE 2 / HALLWAY	1	WOOD WITH INSET GLAZING - MATCH EXISTING STYLE	
OFFICE 3 / CONF. AREA	1	WOOD WITH GLAZING - MATCH EXISTING STYLE	
HALLWAY / CONF AREA	1	WOOD WITH SIDE LIGHT - MATCH EXISTING STYLE	


  

LIGHT FIXTURE SCHEDULE			
LOCATION	QUANTITY	TYPE	
OFFICE 1	2	NEW 2x4 LIGHTING FIXTURES	
OFFICE 2	2	NEW 2x4 LIGHTING FIXTURES	
OFFICE 3	2	NEW 2x4 LIGHTING FIXTURES	
HALLWAY	2	REUSE EXISTING 2x2 LIGHTING FIXTURES	

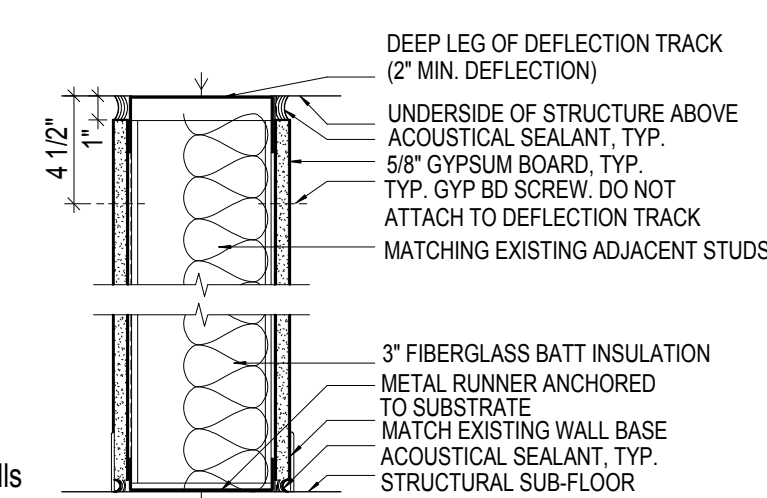


Detail W01  
New partition walls

3A Detail Wall W1  
1 1/2" = 1' - 0"

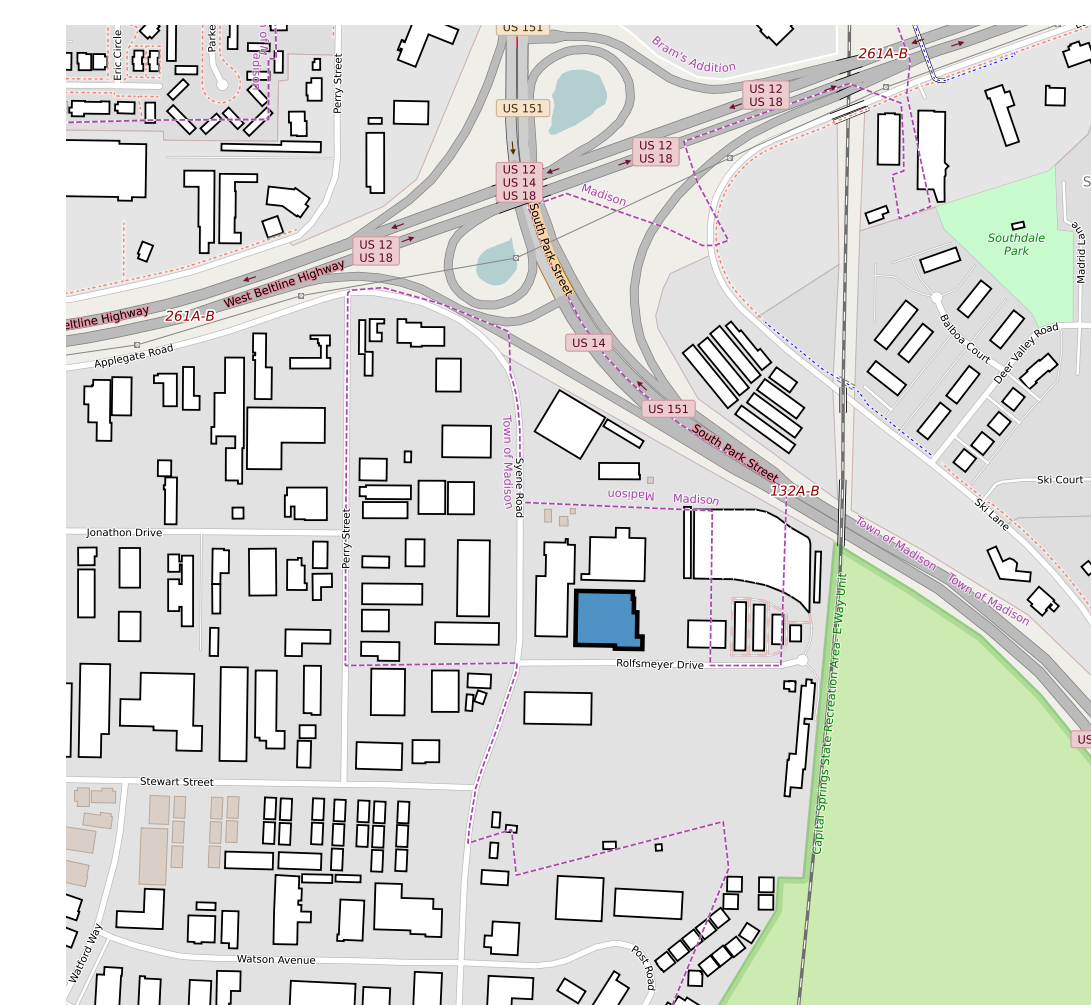

1C Vicinity map  
No scale

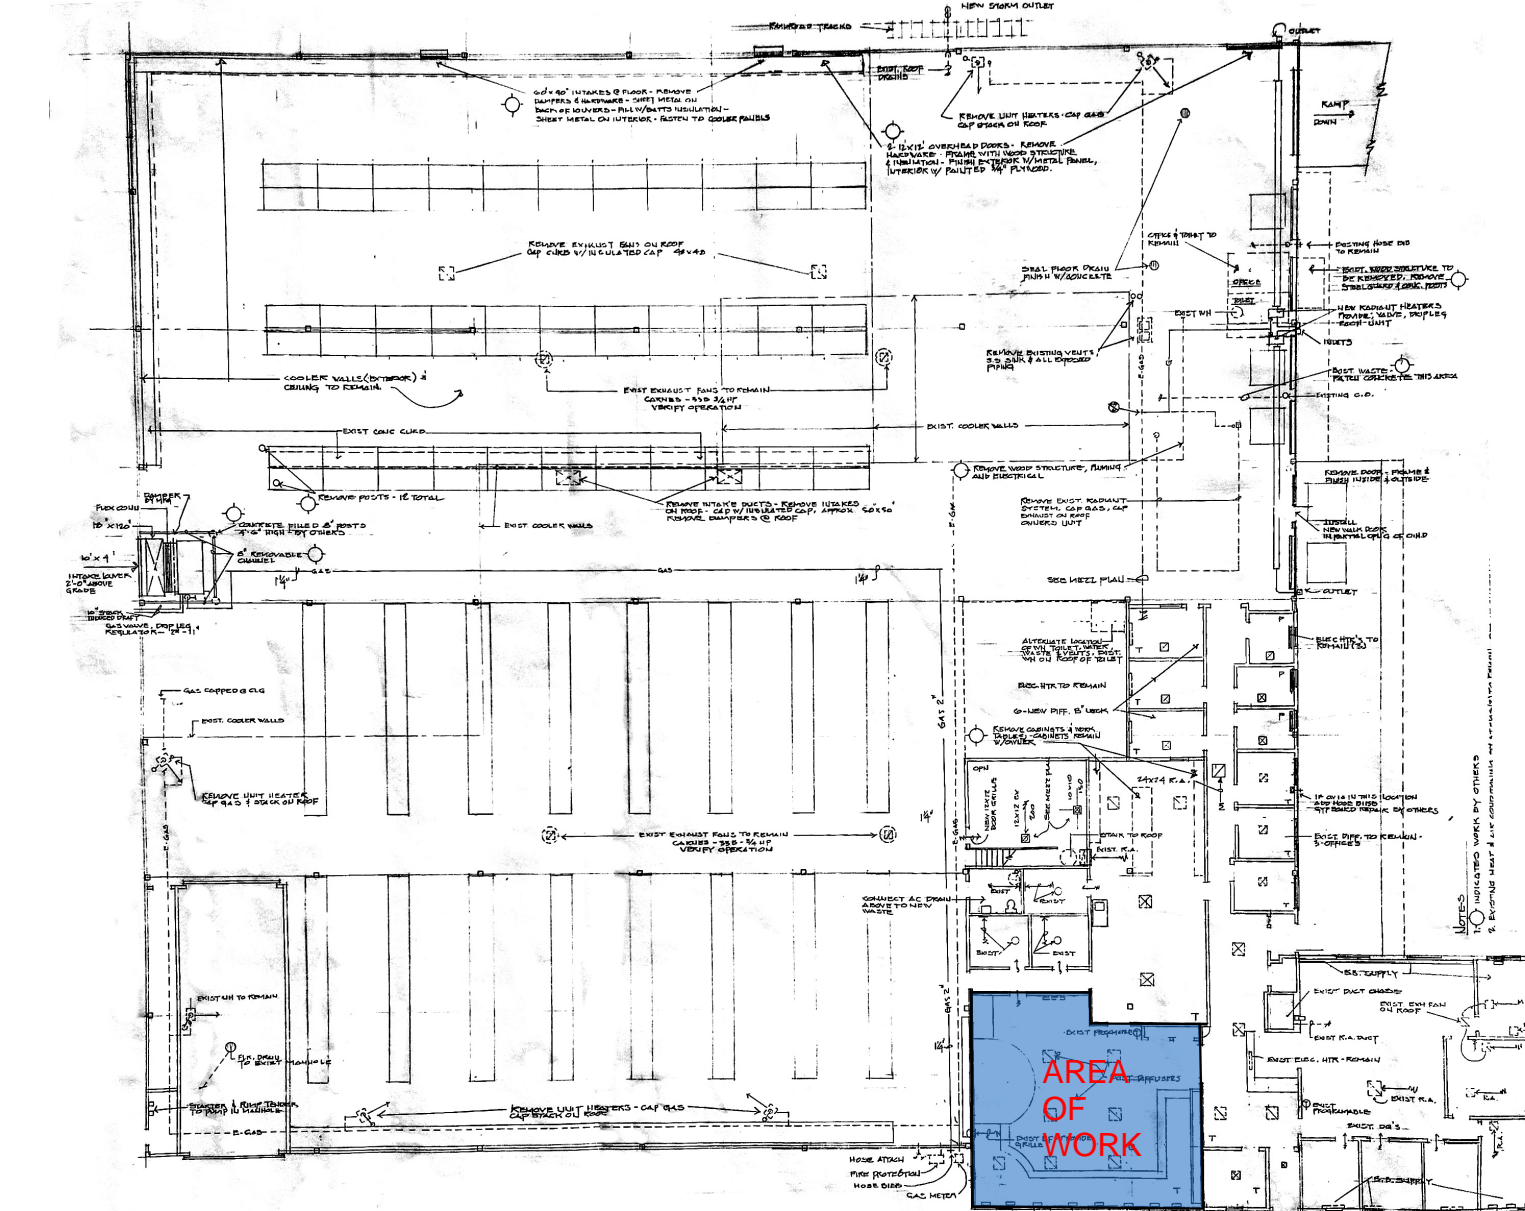

1A Existing Situation  
No scale

[illegible]

PBE Jobbers  
Warehouse inc.  
221 Syene Road, Madison WI

Floor Plans  
Elevations  
Schedules

A-100

Scale As indicated