

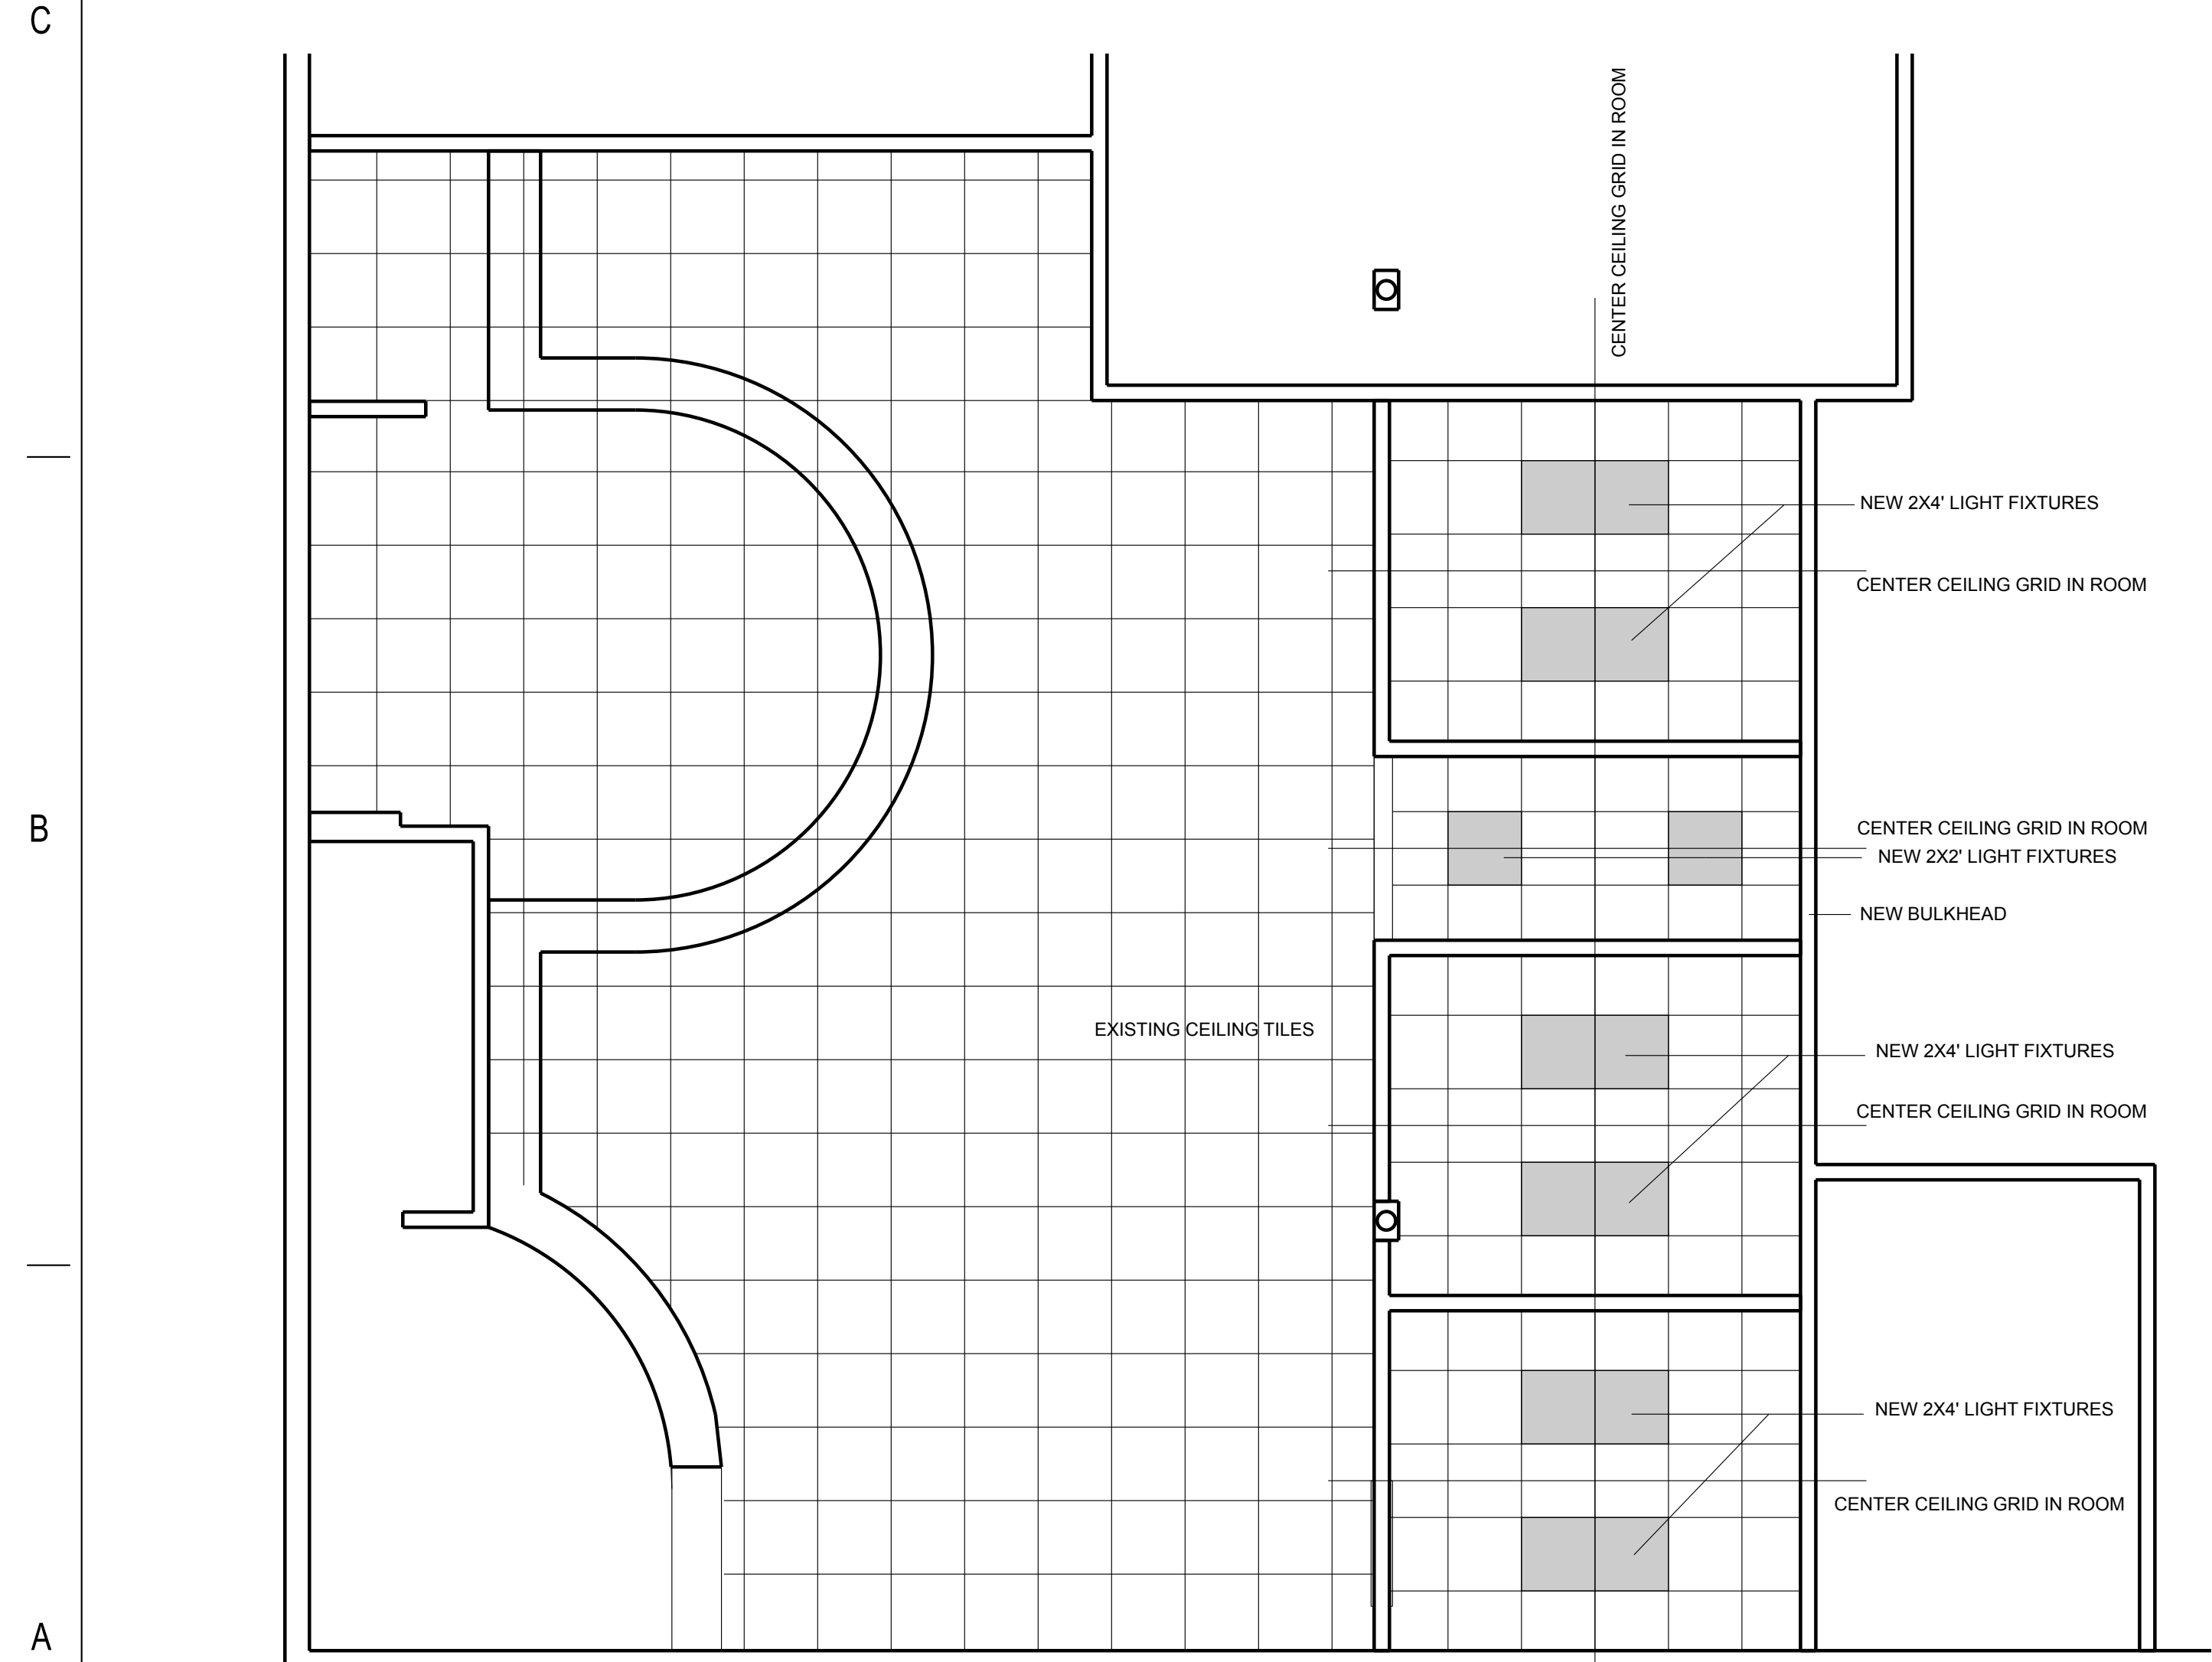



6C Demolition plan
1/4" = 1' - 0"

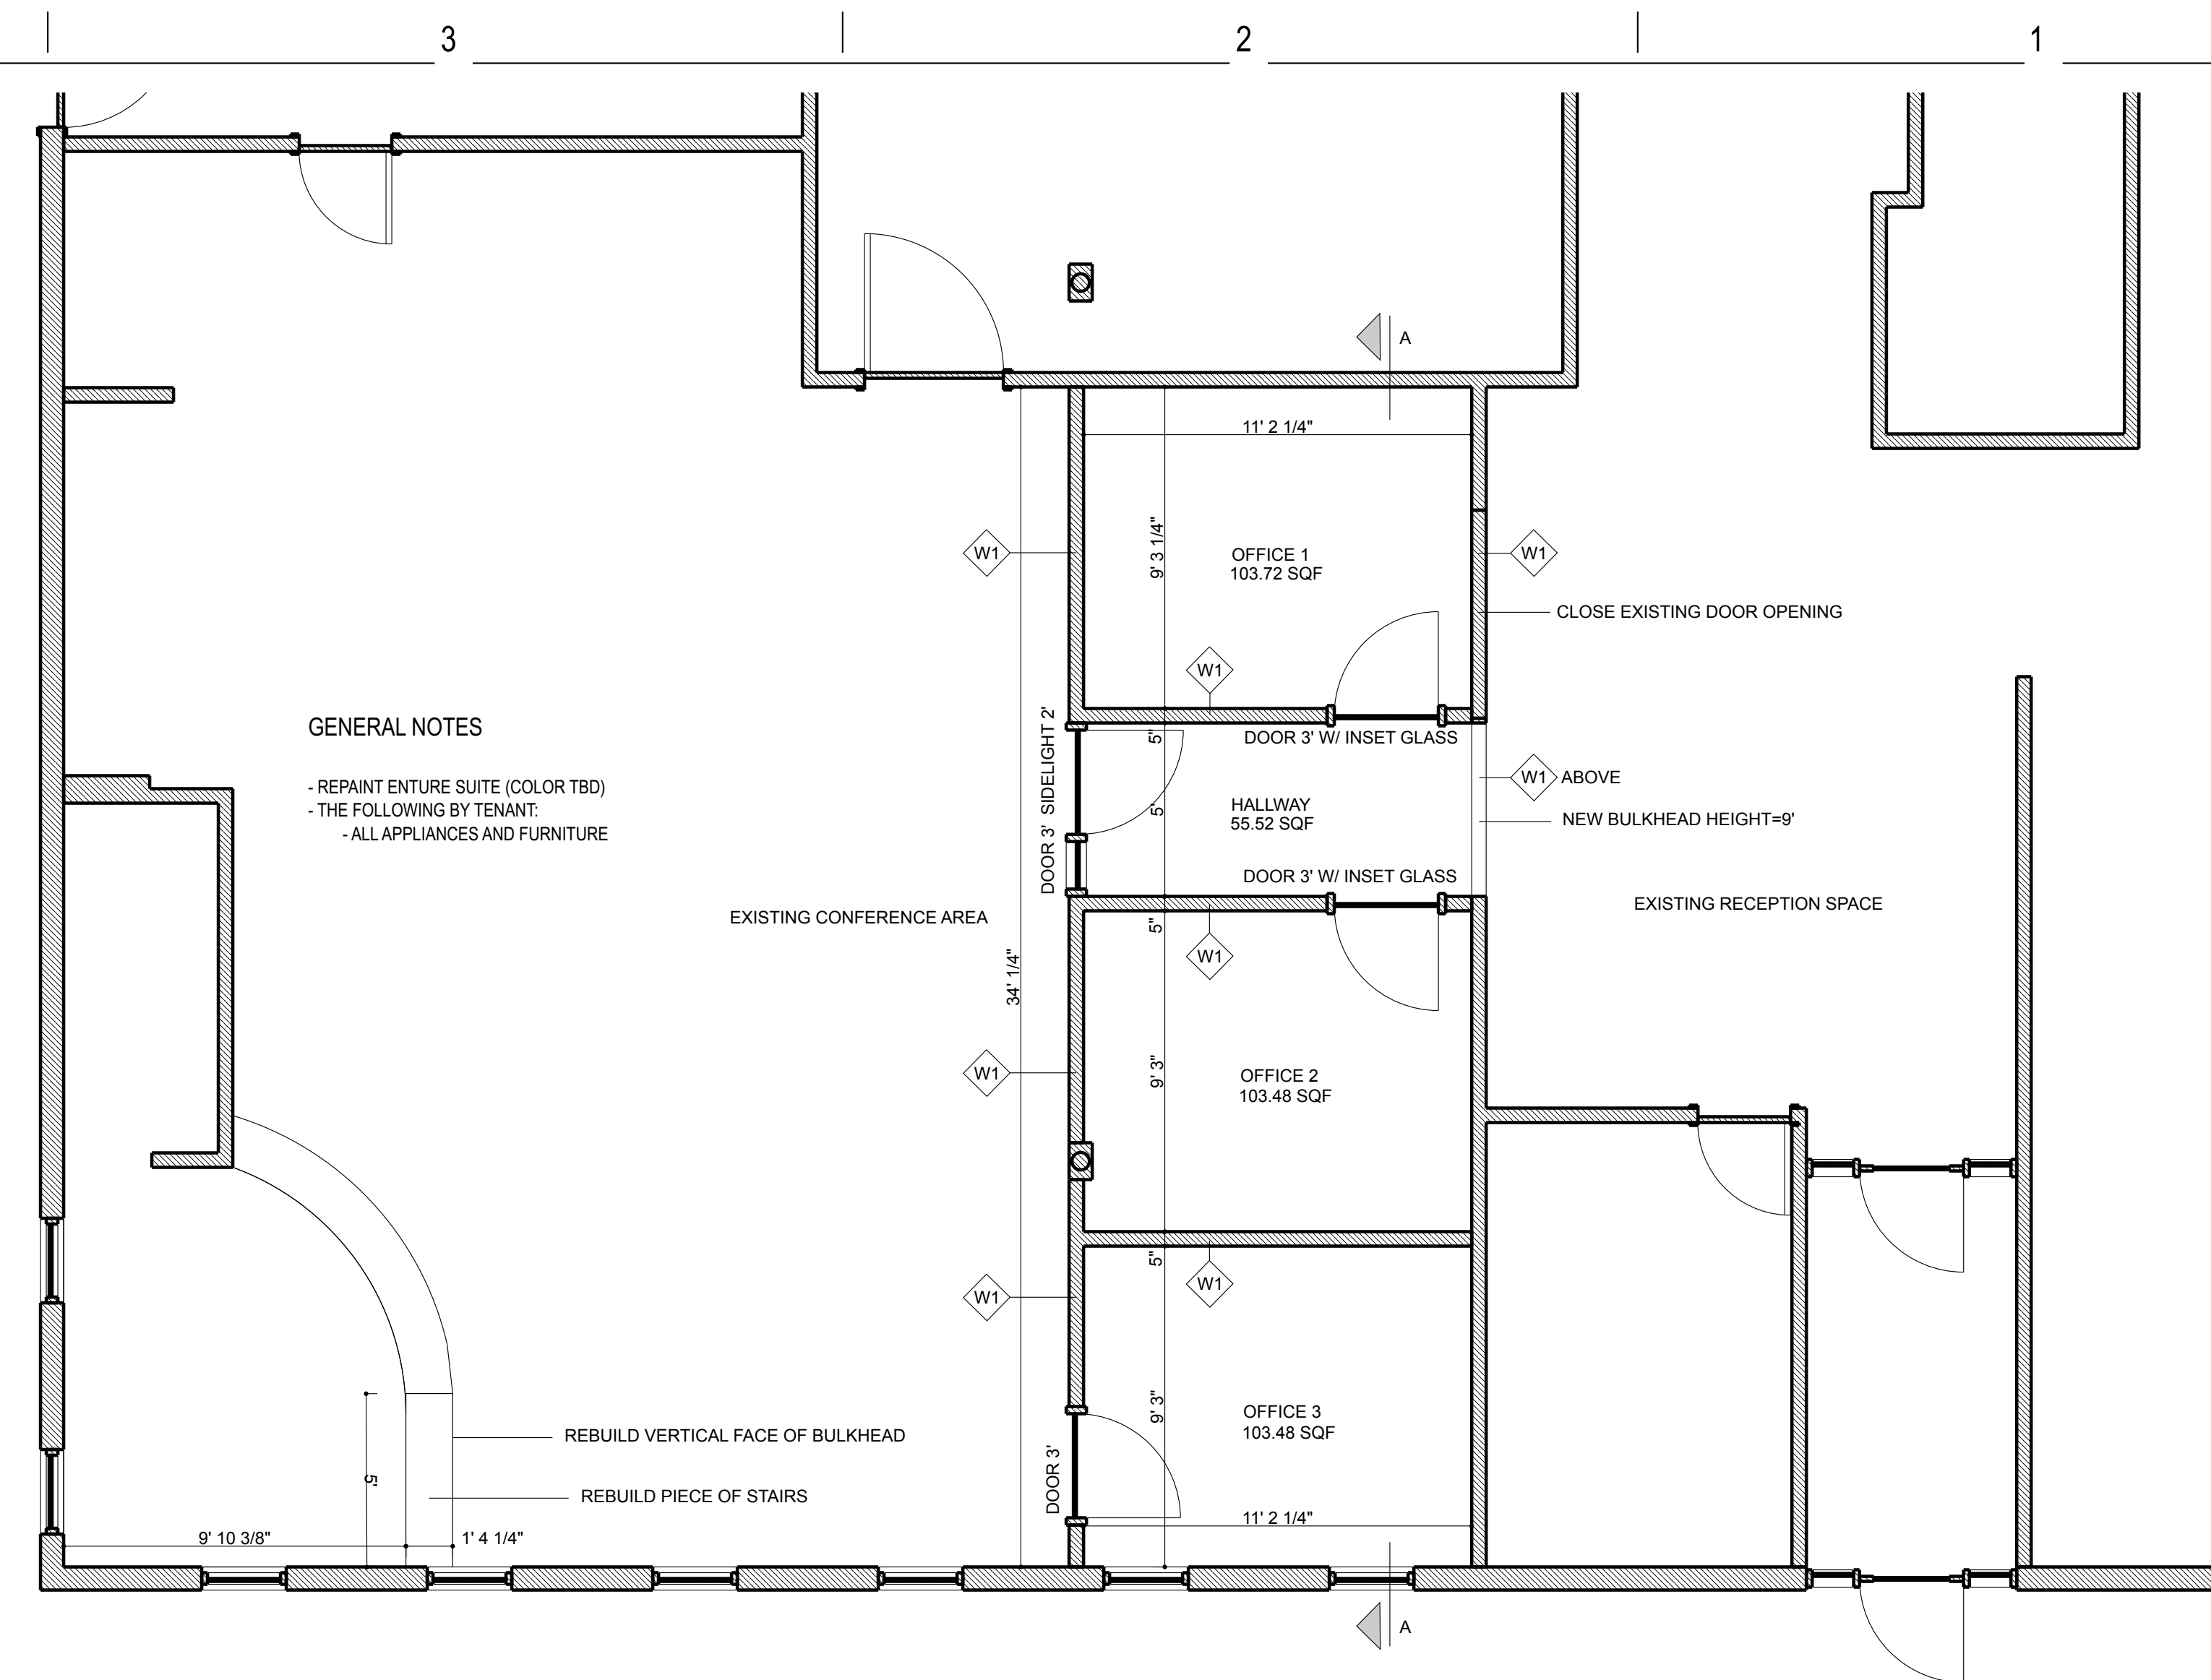

6A Reflected ceiling plan
1/4" = 1' - 0"

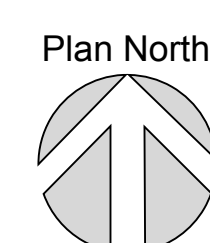

3C Floor plan
1/4" = 1' - 0"

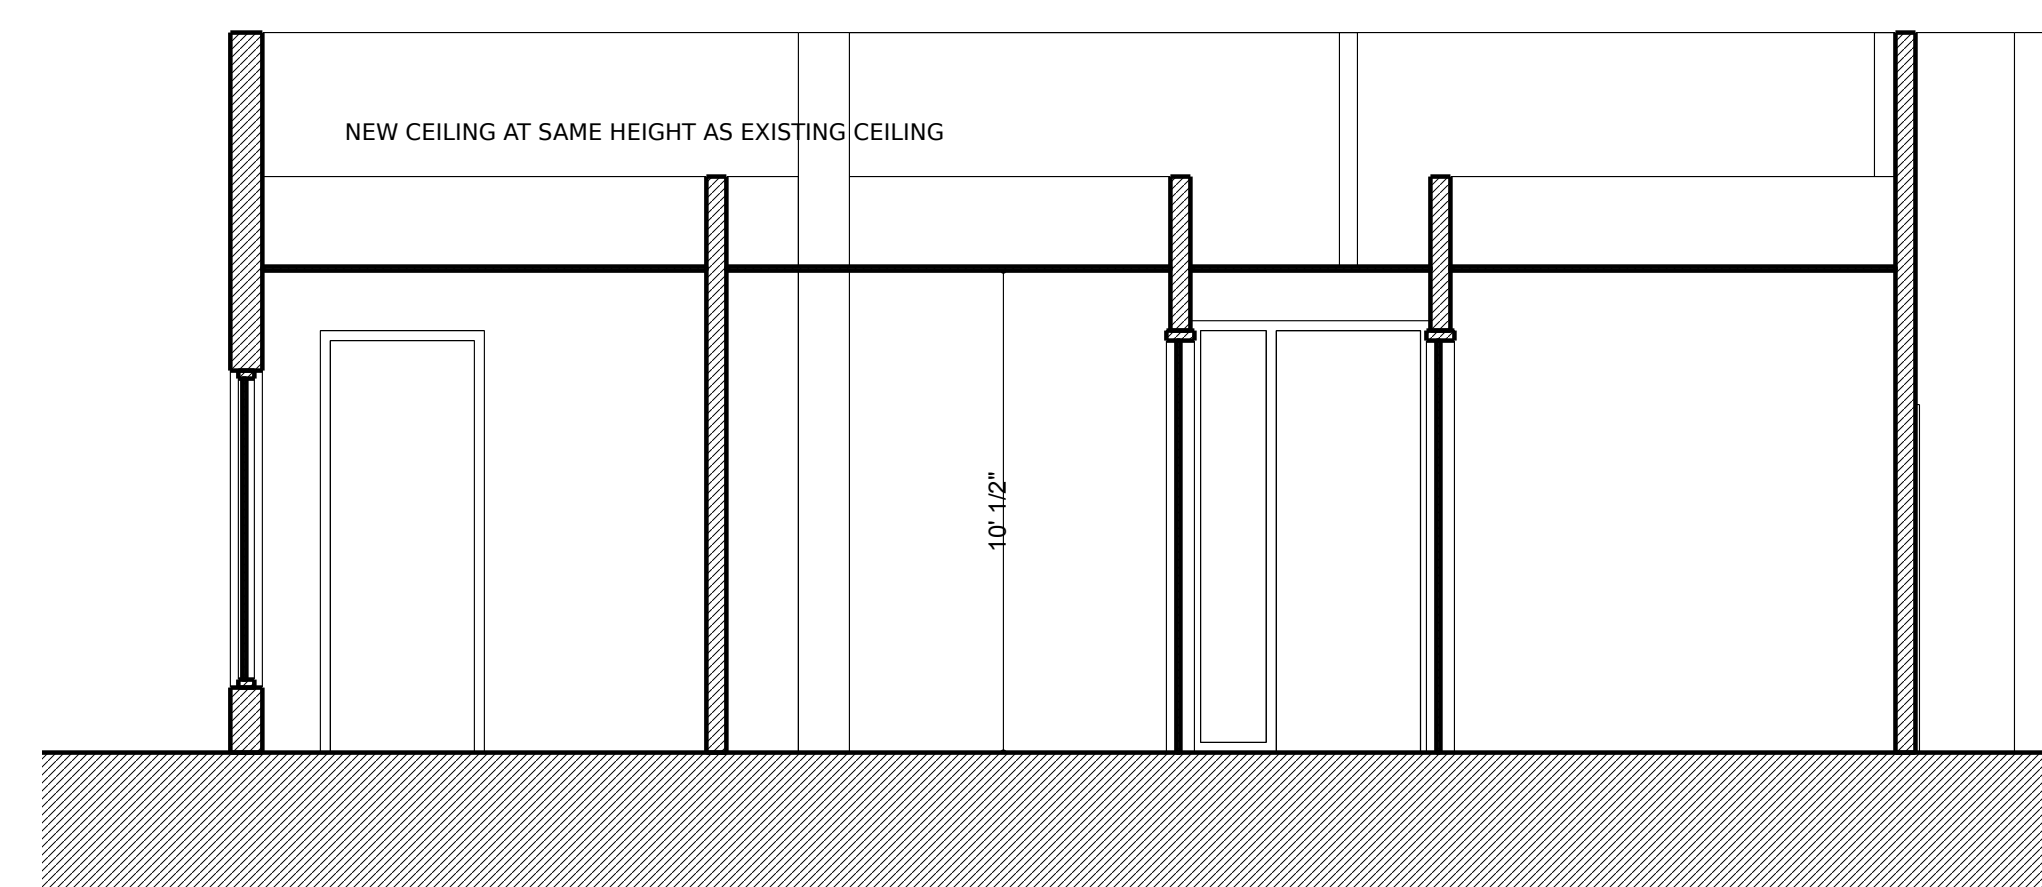


3B Section AA
1/4" = 1' - 0"


ROOM	FLOOR	BASE	WALLS
OFFICE 1	BROADLOOM CARPET TBD	VINYL - MATCH EXISTING	PAINT - COLOR TBD
OFFICE 2	BROADLOOM CARPET TBD	VINYL - MATCH EXISTING	PAINT - COLOR TBD
OFFICE 2	BROADLOOM CARPET TBD	VINYL - MATCH EXISTING	PAINT - COLOR TBD
HALLWAY	BROADLOOM CARPET TBD	VINYL - MATCH EXISTING	PAINT - COLOR TBD
EXISTING CONF. AREA	BROADLOOM CARPET TBD	VINYL - MATCH EXISTING	PAINT - COLOR TBD

DOOR SCHEDULE			
LOCATION	QUANTITY	TYPE	
OFFICE 1 / HALLWAY	1	WOOD WITH INSET GLAZING - MATCH EXISTING STYLE	
OFFICE 2 / HALLWAY	1	WOOD WITH INSET GLAZING - MATCH EXISTING STYLE	
OFFICE 3 / CONF. AREA	1	WOOD - MATCH EXISTING STYLE	
HALLWAY / CONF. AREA	1	WOOD WITH SIDEGLITZ - MATCH EXISTING STYLE	


LIGHT FIXTURE SCHEDULE			
LOCATION	QUANTITY	TYPE	
OFFICE 1	2	NEW 2x4 LIGHTING FIXTURES	
OFFICE 2	2	NEW 2x4 LIGHTING FIXTURES	
OFFICE 3	2	NEW 2x4 LIGHTING FIXTURES	
HALLWAY	2	REUSE EXISTING 2x2 LIGHTING FIXTURES	

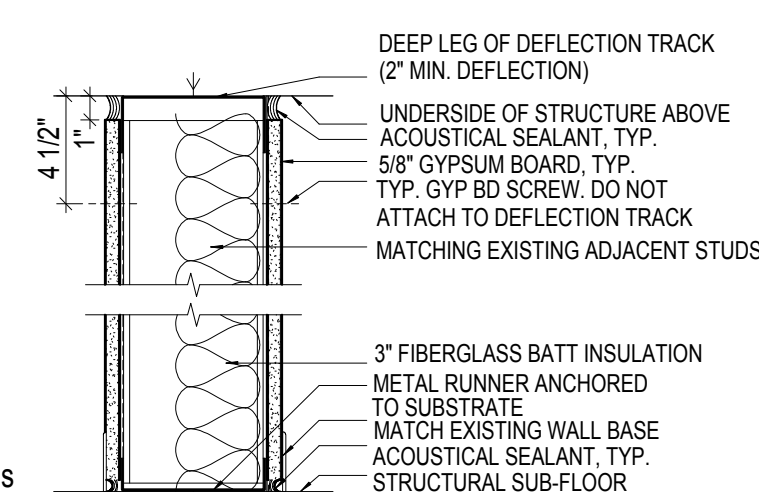

3A Detail wall W1
1 1/2" = 1' - 0"

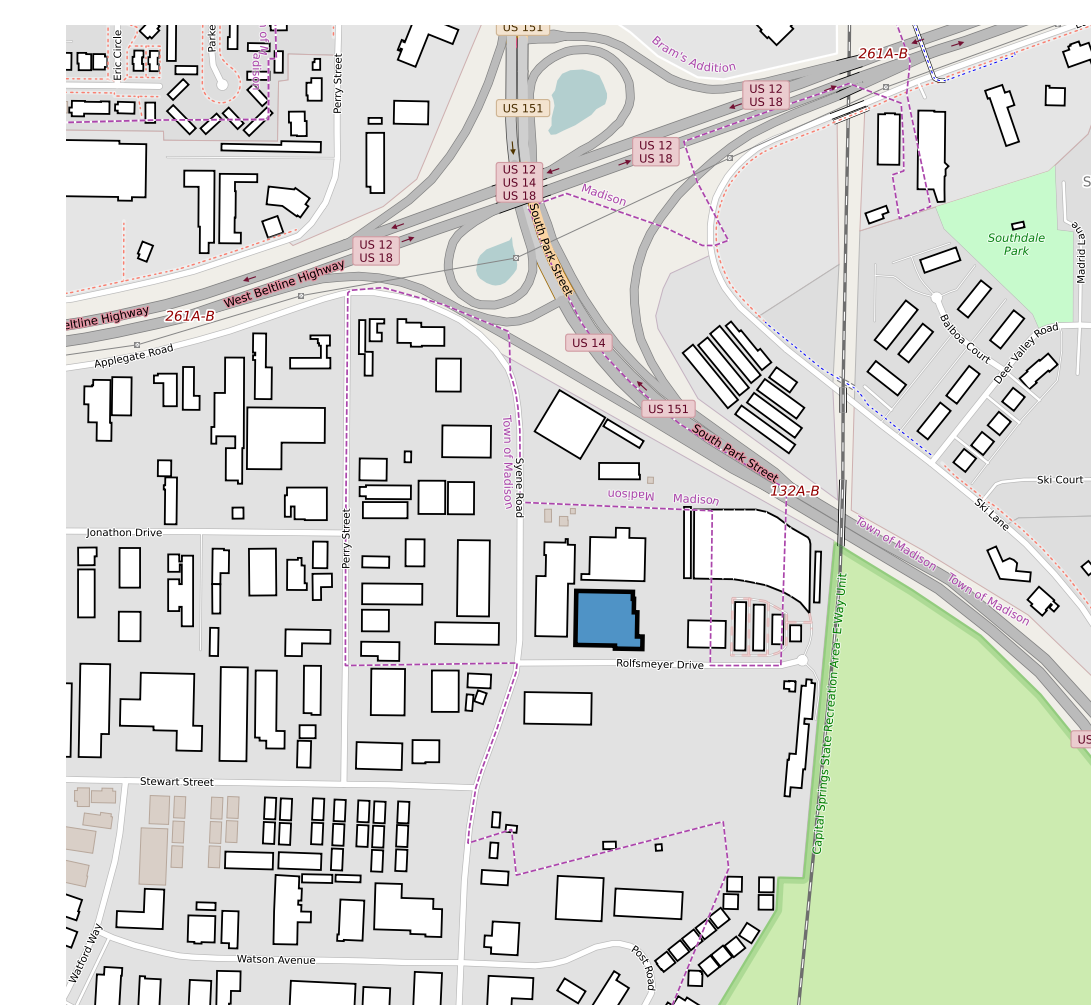

1C Vicinity map
No scale

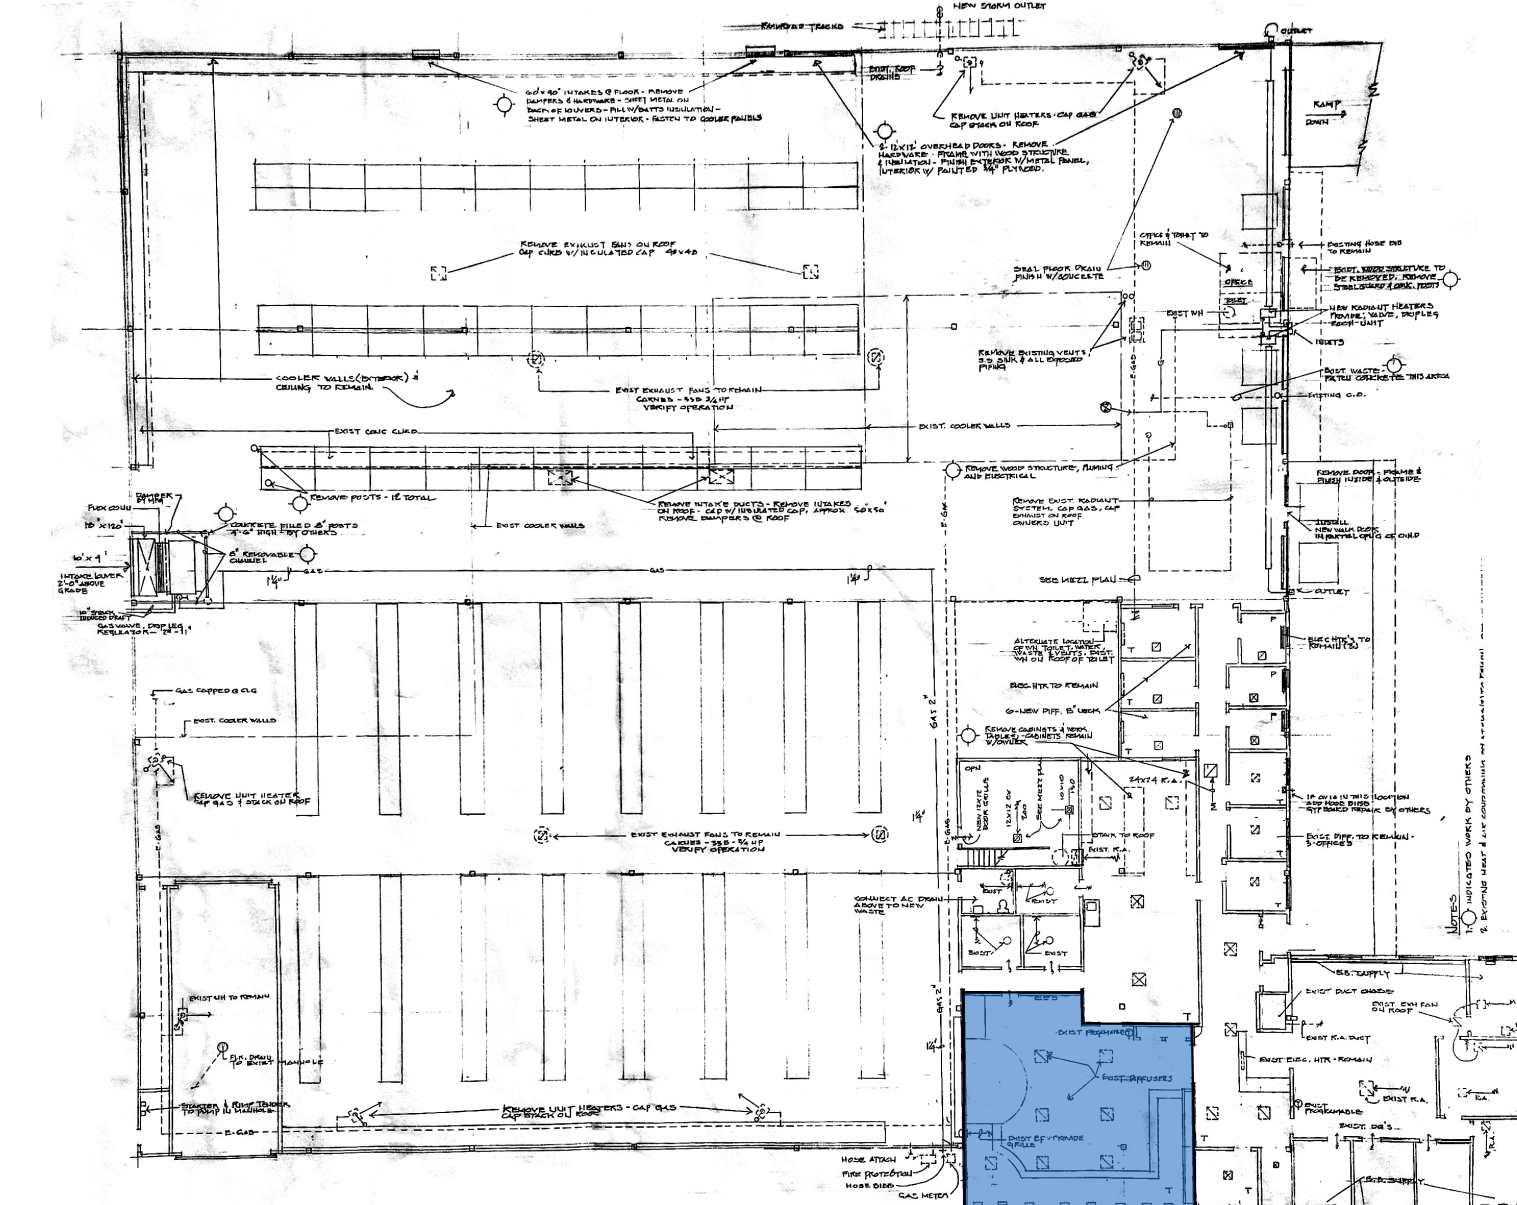

1A Existing situation
No scale

[illegible]

PBE Jobbers
Warehouse inc.
221 Syene Road, Madison WI

Floor Plans
Elevations
Schedules

A-100

Scale	As indicated
-------	--------------