



ROOM	FLOOR	BASE	WALLS
OFFICE 1	BROADLOOM CARPET TBD	VINYL - MATCH EXISTING	PAINT - COLOR TBD
OFFICE 2	BROADLOOM CARPET TBD	VINYL - MATCH EXISTING	PAINT - COLOR TBD
HALLWAY	BROADLOOM CARPET TBD	VINYL - MATCH EXISTING	PAINT - COLOR TBD
EXISTING CONF. AREA	BROADLOOM CARPET TBD	VINYL - MATCH EXISTING	PAINT - COLOR TBD

DOOR SCHEDULE			
LOCATION	QUANTITY	TYPE	
OFFICE 1 / HALLWAY	1	WOOD WITH INSET GLAZING - MATCH EXISTING STYLE	
OFFICE 2 / HALLWAY	1	WOOD WITH INSET GLAZING - MATCH EXISTING STYLE	
HALLWAY / CONF.AREA	1	WOOD WITH SIDELIGHT - MATCH EXISTING STYLE	

LIGHT FIXTURE SCHEDULE			
LOCATION	QUANTITY	TYPE	
OFFICE 1	2	NEW 2x4 LIGHTING FIXTURES	
OFFICE 2	4	NEW 2x4 LIGHTING FIXTURES	
HALLWAY	2	REUSE EXISTING 2x2 LIGHTING FIXTURES	



161 Horizon Dr #103 | Verona, WI | 608-225-1319

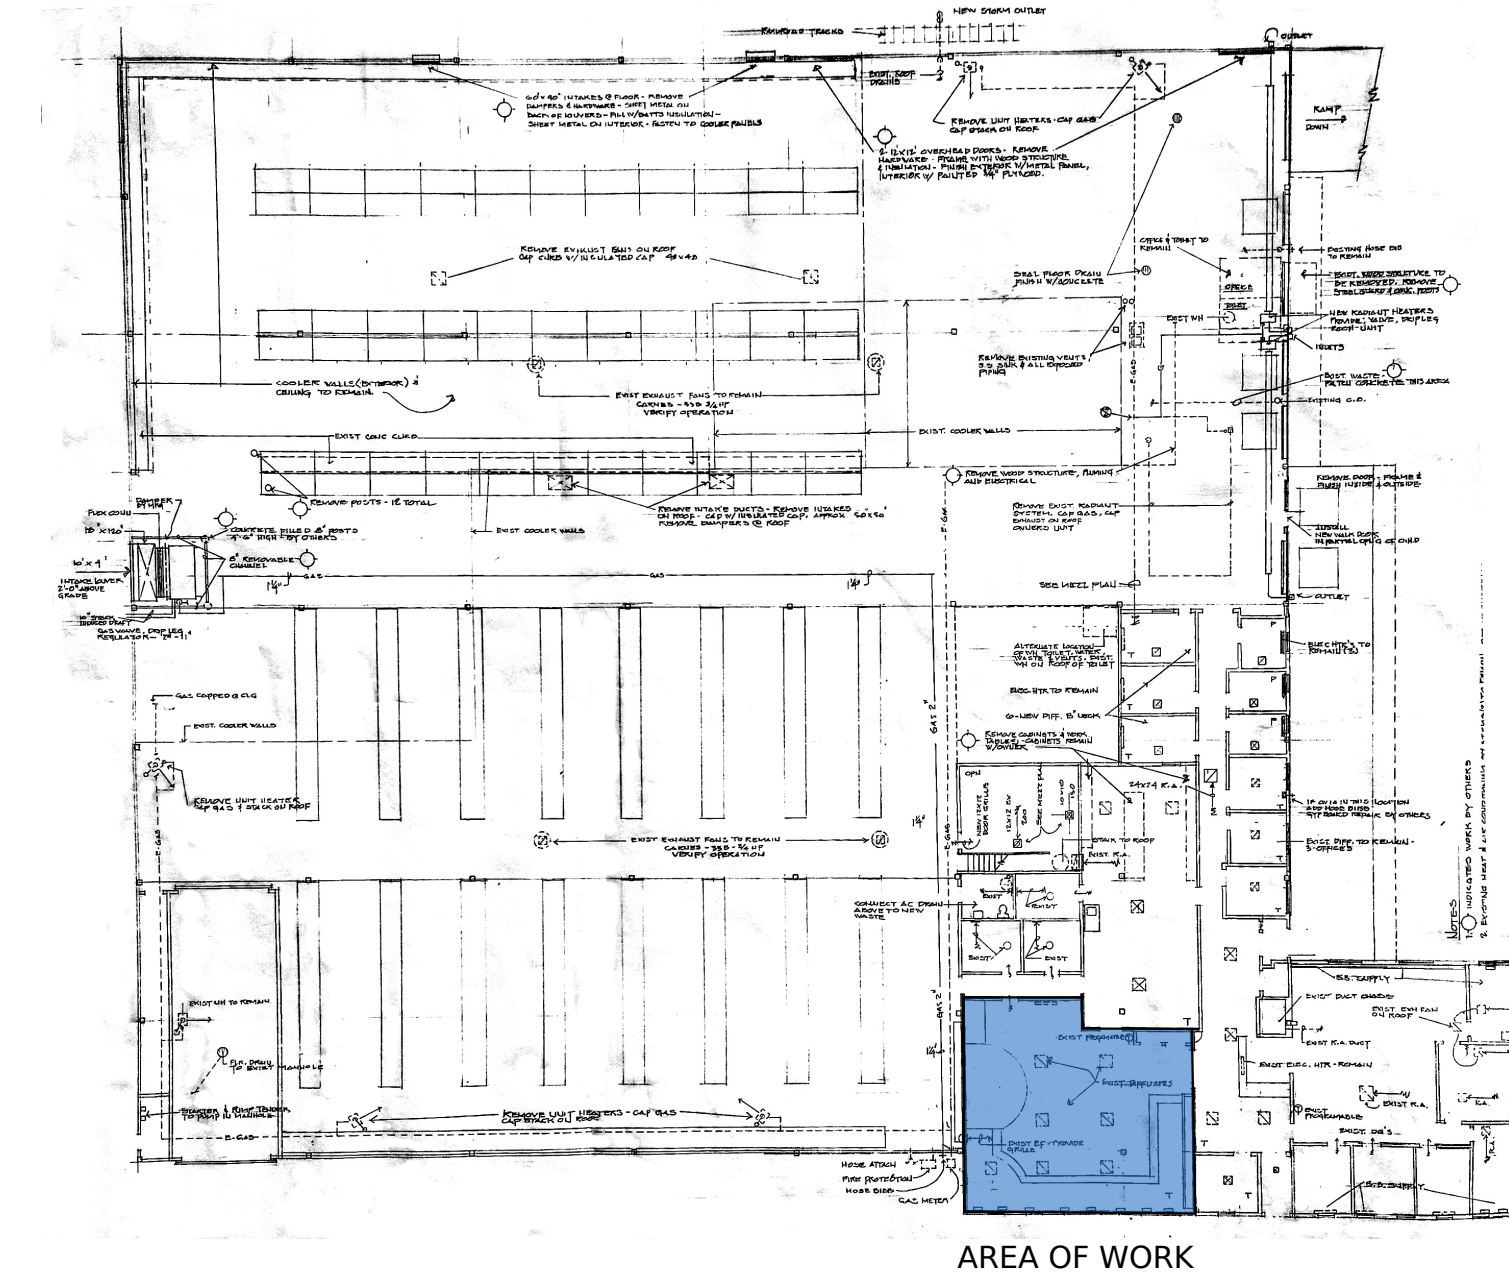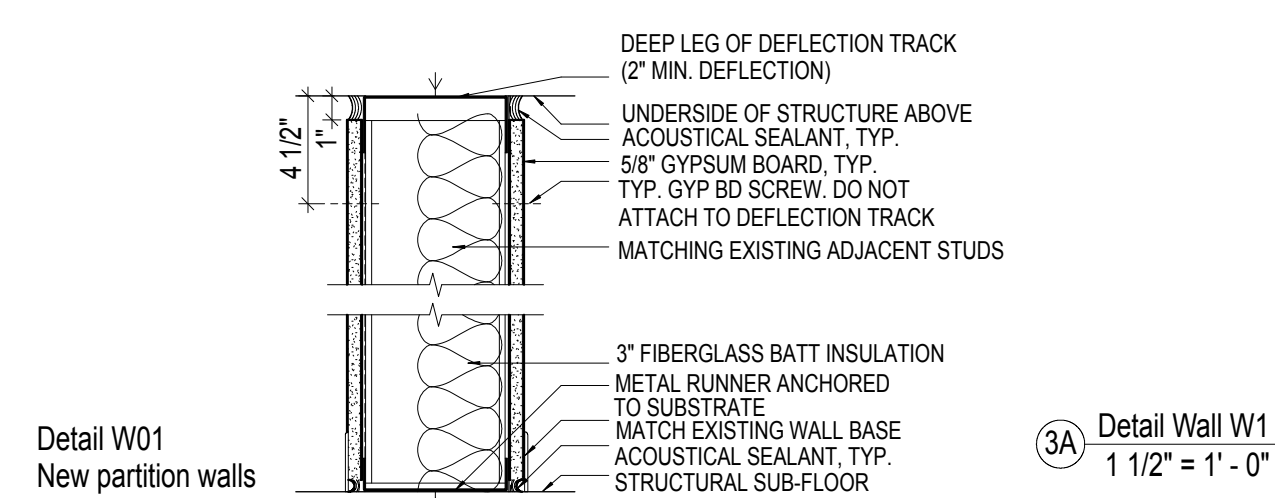

312 W. Lakeside St. | Madison, WI 53715 | 773-425-6456

[illegible]

PBE Jobbers  
Warehouse inc.  
921 Syene Road, Madison WI

Floor Plans  
Elevations  
Schedules

# A-100

Scale	As indicated
-------	--------------